



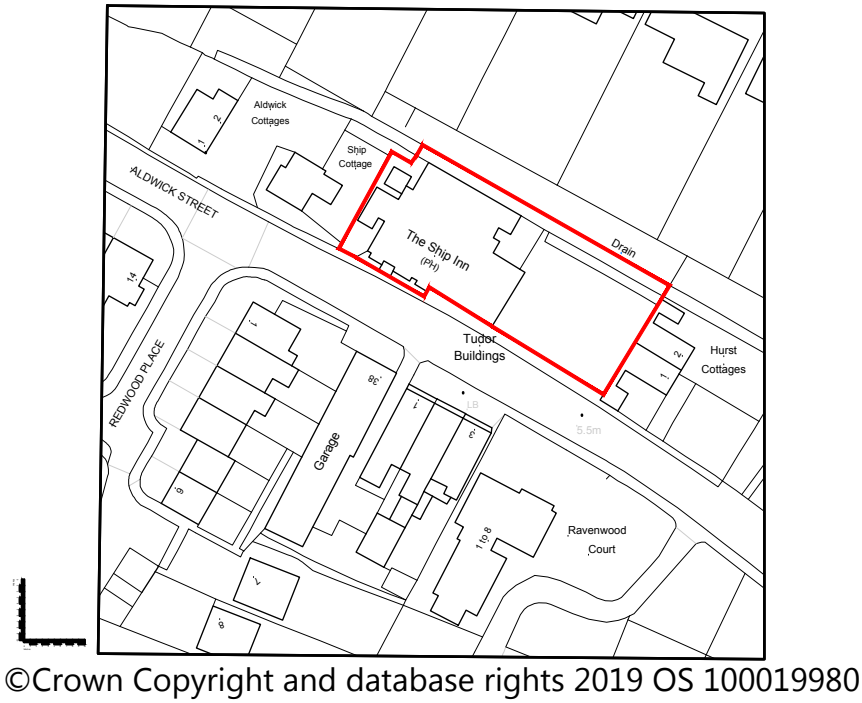

Location Plan
scale 1:1250 @ A1

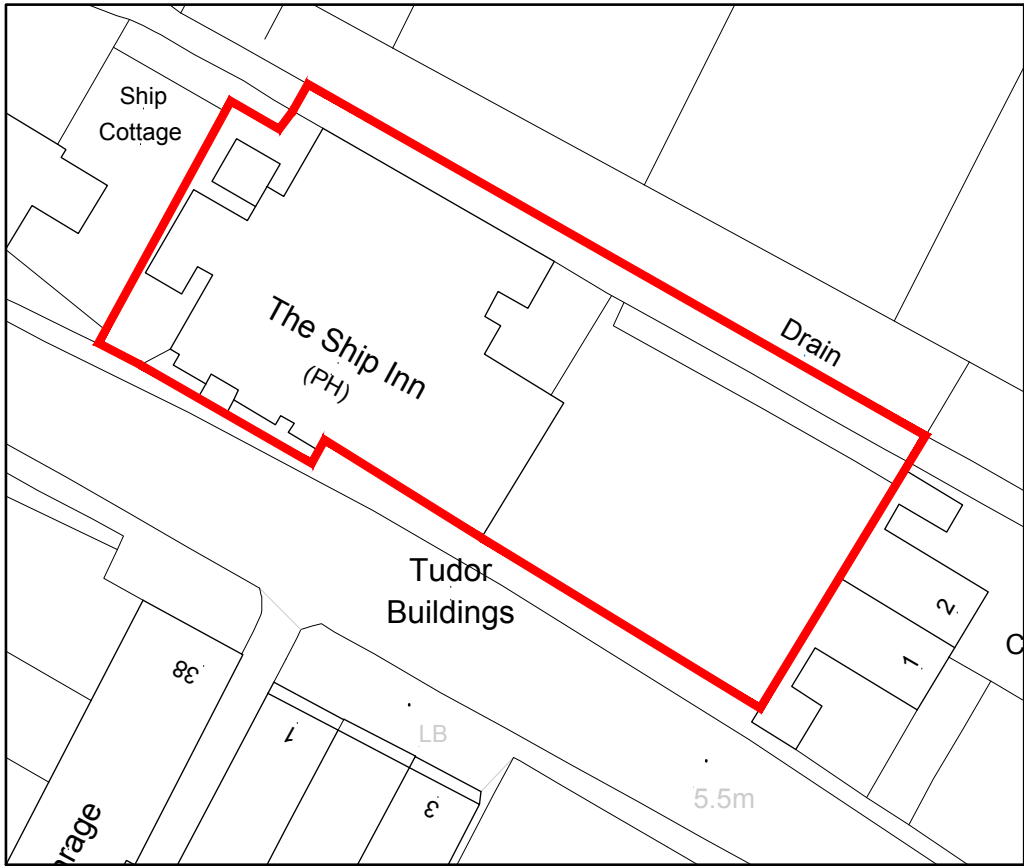

Block Plan
scale 1:500 @ A1



Client
One Stop Stores Limited
Project
The Former Ship Inn, Aldwick Street, Bognor Regis. PO21 3AP
Title
Site Location an Block Plan

Scale	Date	Drawn By	Checked By	Project No:	Drawing No:	Revision
Varies@A3	28/08/19	PAL	PM	B190031	B 101	-

Stewart Court 214a Hagley Road Edgbaston Birmingham B16 9PH
0121 454 1688 birmingham@calfordseaden.com
calfordseaden LLP is a Limited Liability Partnership Registered in England & Wales number OC315838
ORPINGTON | LONDON | BIRMINGHAM | CAMBRIDGE | SOUTHEND-ON-SEA | WINCHESTER

calfordseaden.com

REV	DESCRIPTION	DATE	INIT	CHKD
-----	-------------	------	------	------

SITE LOCATION PLAN