




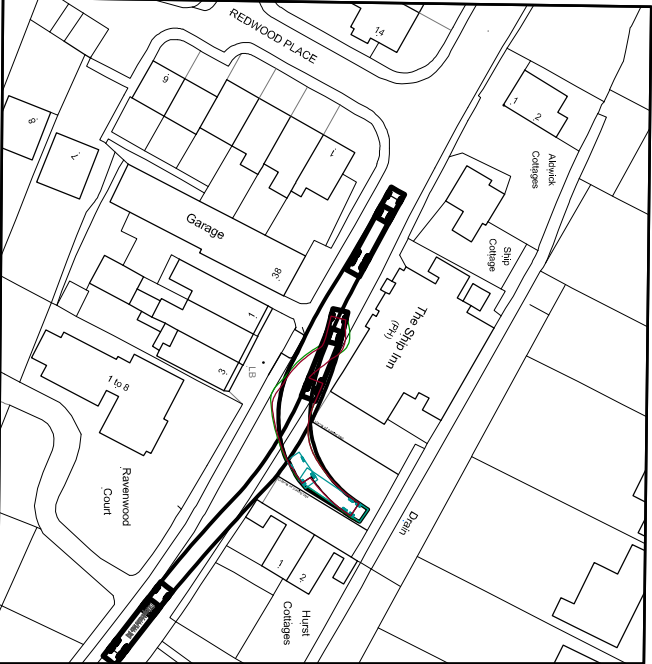


Tracking Plan : Option 1
scale 1:1250 @ A3

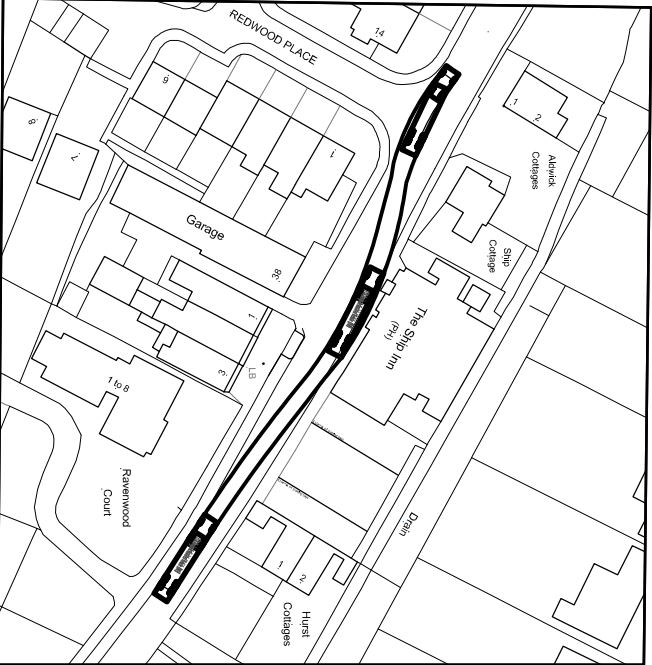

Tracking Plan : Option 2
scale 1:1250 @ A3

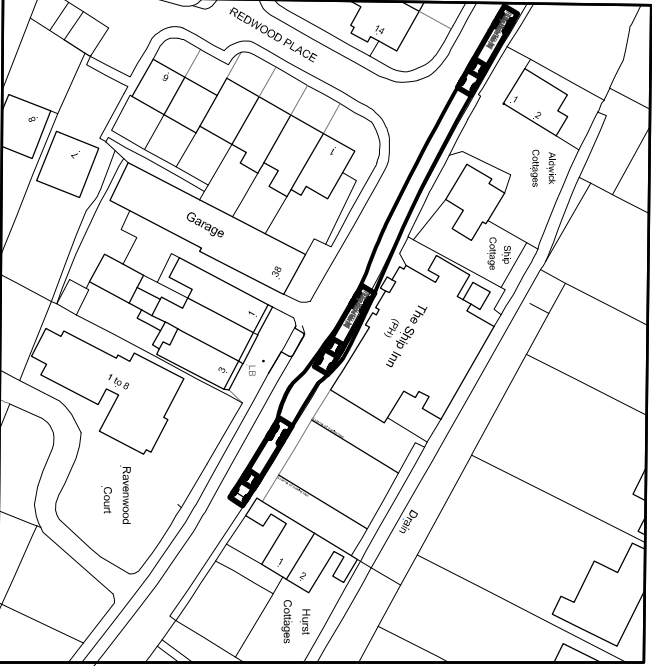

Tracking Plan : Option 3
scale 1:1250 @ A3

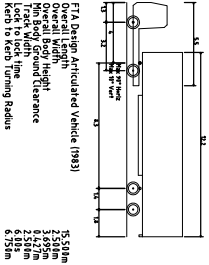

REV	DESCRIPTION	DATE	INIT	CHKD

VEHICLE TRACKING PLAN



Client
One Stop Stores Limited

Project
The Former Ship Inn, Aldwick Street, Bognor Regis. PO21 3AP

Title
Site Location Plan with Vehicle Tracking : Articulated Vehicle

Scale
Varies@A3

Date
30/09/19

Drawn By
PAL

Checked By
PM

Project No:
B190031

Drawing No:
B 102

Revision
-

Stewart Court 214a Hagley Road Edgbaston Birmingham B16 9PH

0121 454 1688 birmingham@calfordseaden.com

calfordseaden LLP is a Limited Liability Partnership Registered in England & Wales number OC315838

ORPINGTON | LONDON | **BIRMINGHAM** | CAMBRIDGE | SOUTHEND-ON-SEA | WINCHESTER

calfordseaden.com