



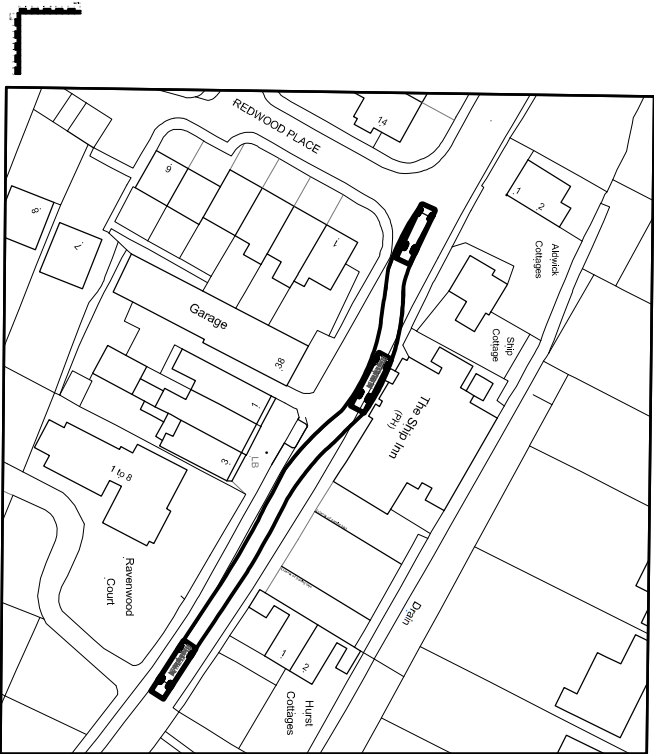


Tracking Plan : Option 1
scale 1:1250 @ A3

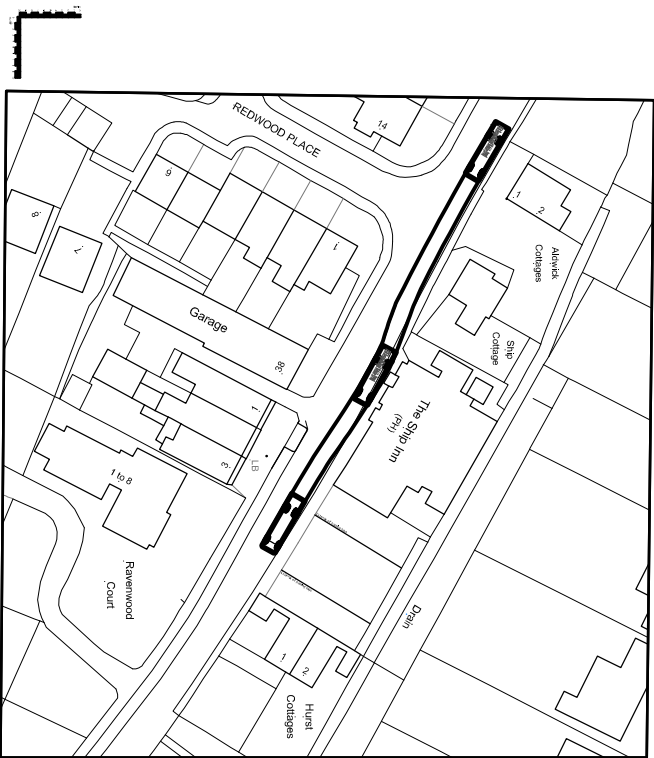

Tracking Plan : Option 2
scale 1:1250 @ A3



Tracking Plan : Option 3
scale 1:1250 @ A3

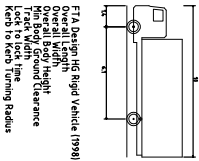

F1A Design HG Rigid Vehicle (1998)
Overall Length 11.40m
Overall Width 2.545m
Overall Height 2.445m
Wheelbase 3.77m
Track Width 1.71m
Keel to Feet Turning Radius 11.015m



Client

One Stop Stores Limited

Project

The Former Ship Inn, Aldwick Street, Bognor Regis. PO21 3AP

Title

Site Location Plan with Vehicle Tracking : Rigid Vehicle

Scale

Varies@A3

Date

30/09/19

Drawn By

PAL

Checked By

PM

Project No:

B190031

Drawing No:

B 103

Revision

-

Stewart Court 214a Hagley Road Edgbaston Birmingham B16 9PH

0121 454 1688

birmingham@calfordseaden.com

calfordseaden LLP is a Limited Liability Partnership Registered in England & Wales number OC315838

ORPINGTON | LONDON | BIRMINGHAM | CAMBRIDGE | SOUTHEND-ON-SEA | WINCHESTER

calfordseaden.com

REV	DESCRIPTION	DATE	INIT	CHKD

VEHICLE TRACKING PLAN