A3 SHEET

DO NOT SCALE FROM THIS DRAWING. ALL DIMENSIONS TO BE VERIFIED BY THE CONTRACTOR ON SITE

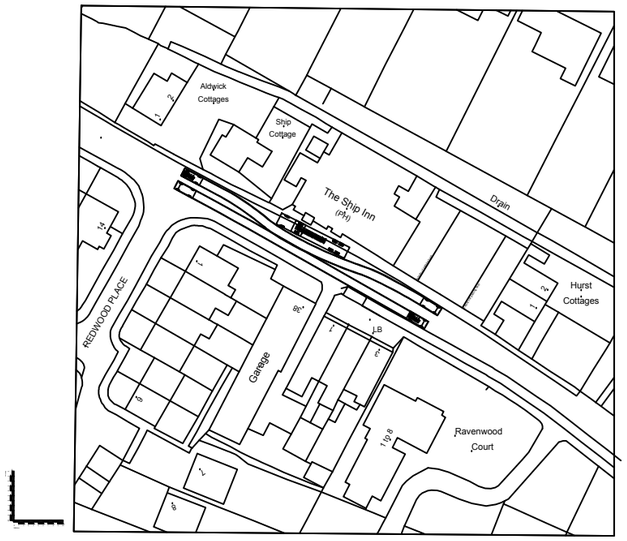

Articulated Vehicle
Tracking Plan : Option 2
scale 1:1250 @ A3

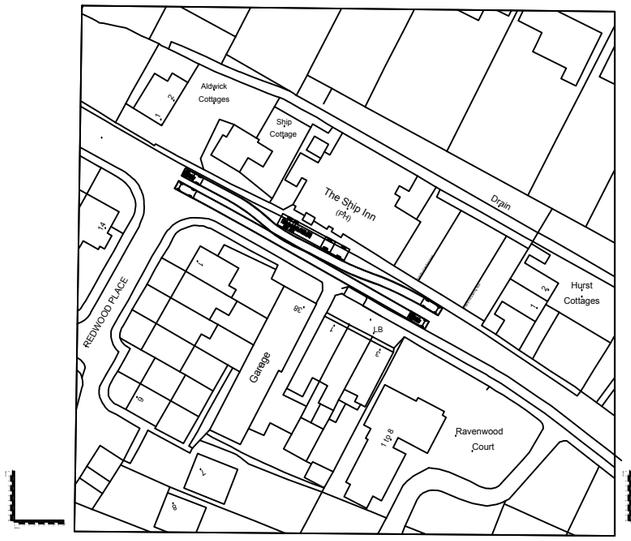

Articulated Vehicle
Tracking Plan : Option 3
scale 1:1250 @ A3

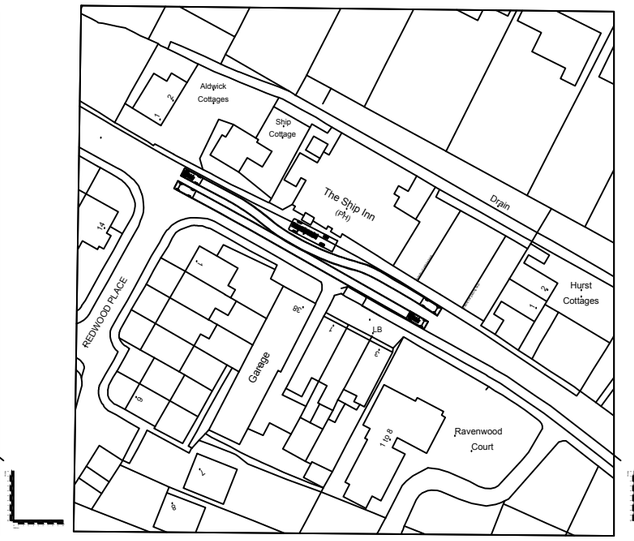

Rigid Vehicle
Tracking Plan : Option 2
scale 1:1250 @ A3

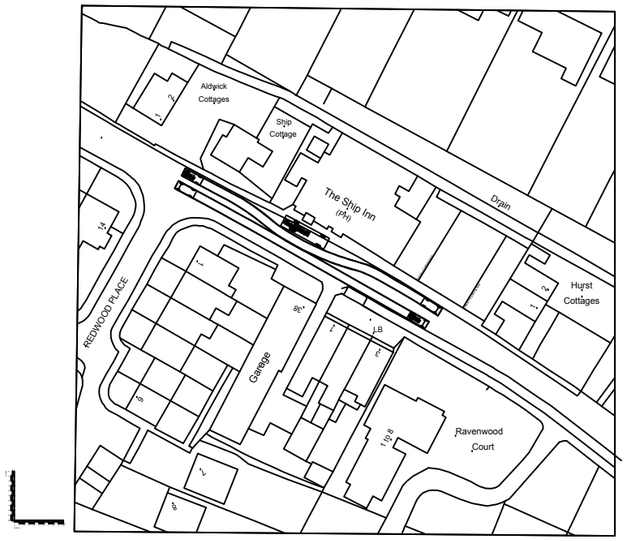

Rigid Vehicle
Tracking Plan : Option 3
scale 1:1250 @ A3

DB32 Private Car	
Overall Length	4.223m
Overall Width	1.715m
Overall Body Height	1.392m
Min Body Ground Clearance	0.233m
Max Track Width	1.629m
Lock to lock time	4.0s
Kerb to Kerb Turning Radius	5.780m

REV	DESCRIPTION	DATE	INIT	CHKD

VEHICLE TRACKING PLAN

calfordseaden

Client
One Stop Stores Limited
Project
The Former Ship Inn, Aldwick Street, Bognor Regis. PO21 3AP
Title
Site Location Plan with Vehicle Tracking : Cars Passing Delivery Vehicles

Scale	Date	Drawn By	Checked By	Project No:	Drawing No:	Revision
Varies@A3	03/10/19	PAL	PM	B190031 -	B 104	-

Stewart Court 214a Hagley Road Edgbaston Birmingham B16 9PH
0121 454 1688 birmingham@calfordseaden.com
calfordseaden LLP is a Limited Liability Partnership Registered in England & Wales number OC315838
ORPINGTON | LONDON | **BIRMINGHAM** | CAMBRIDGE | SOUTHEND-ON-SEA | WINCHESTER

calfordseaden.com

ARUN DISTRICT COUNCIL AW/237/19/PL