A1 SHEET

DO NOT SCALE FROM THIS DRAWING. ALL DIMENSIONS TO BE VERIFIED BY THE CONTRACTOR ON SITE

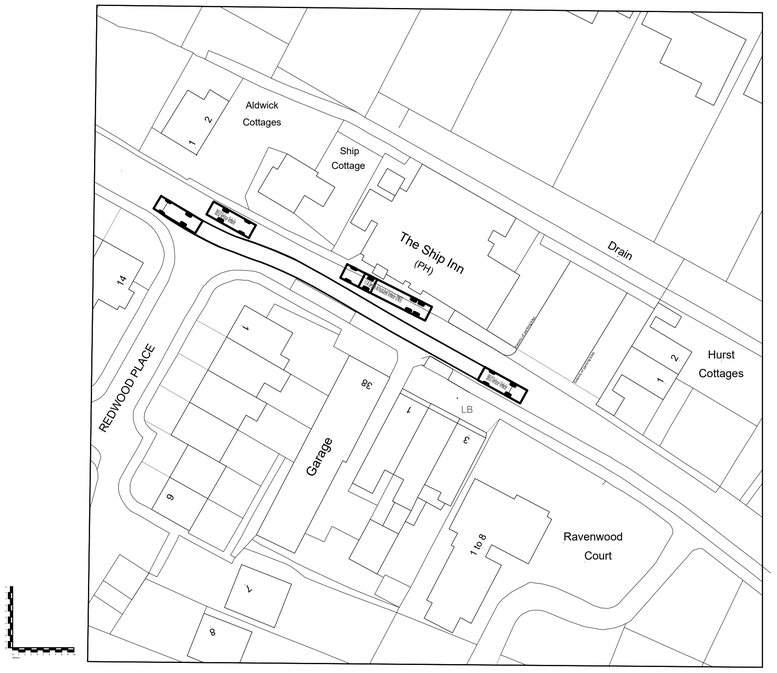

Articulated Vehicle
Tracking Plan : Option 2
scale 1:500 @ A1

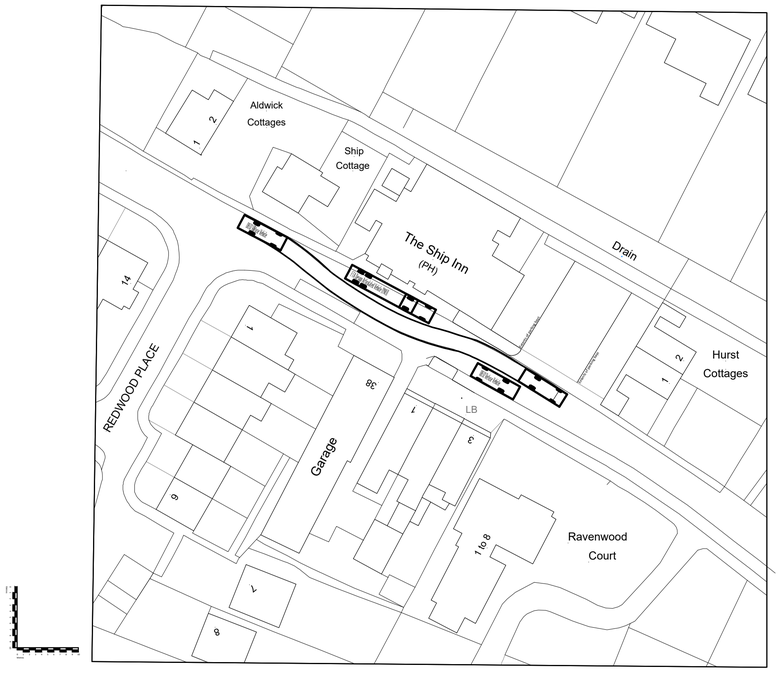

Articulated Vehicle
Tracking Plan : Option 3
scale 1:500 @ A1

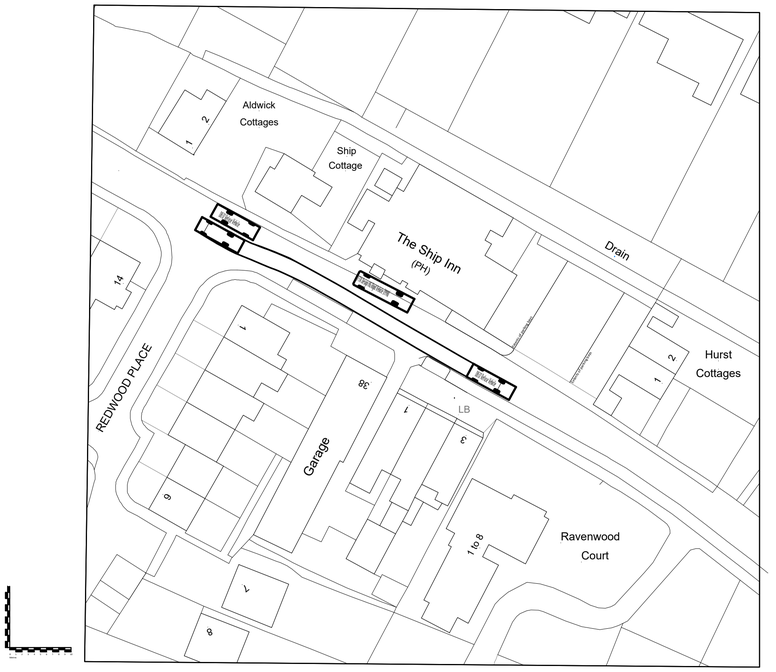

Rigid Vehicle
Tracking Plan : Option 2
scale 1:500 @ A1

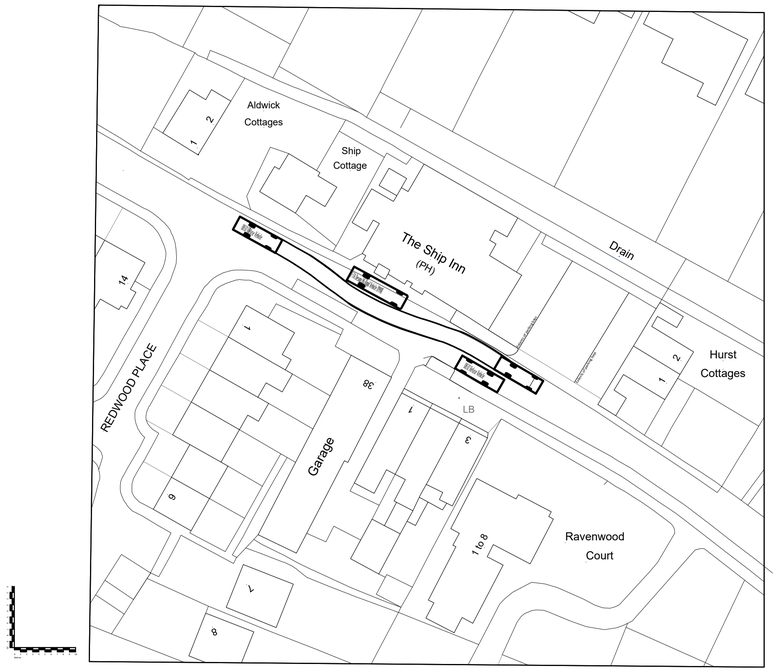

Rigid Vehicle
Tracking Plan : Option 3
scale 1:500 @ A1

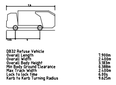

REV	DESCRIPTION	DATE	INIT	CHKD
A	Minor adjustments due to parking bays added	15.04.2020	PAL	PM

VEHICLE TRACKING PLAN

calfordseaden

Client
One Stop Stores Limited
Project
The Former Ship Inn, Aldwick Street, Bognor Regis. PO21 3AP
Title
Site Location Plan with Vehicle Tracking : Refuse Trucks Passing Delivery Vehicles

Scale	Date	Drawn By	Checked By	Project No:	Drawing No:	Revision
1:500 @ A1	12.02.2020	PAL	PM	B190031	B 205	A

Stewart Court 214a Hagley Road Edgbaston Birmingham B16 9PH
0121 454 1688 birmingham@calfordseaden.co.uk

calfordseaden LLP is a Limited Liability Partnership Registered in England & Wales number OC315838

ORPINGTON | LONDON | BIRMINGHAM | SOUTHEND-ON-SEA | WINCHESTER

calfordseaden.co.uk