




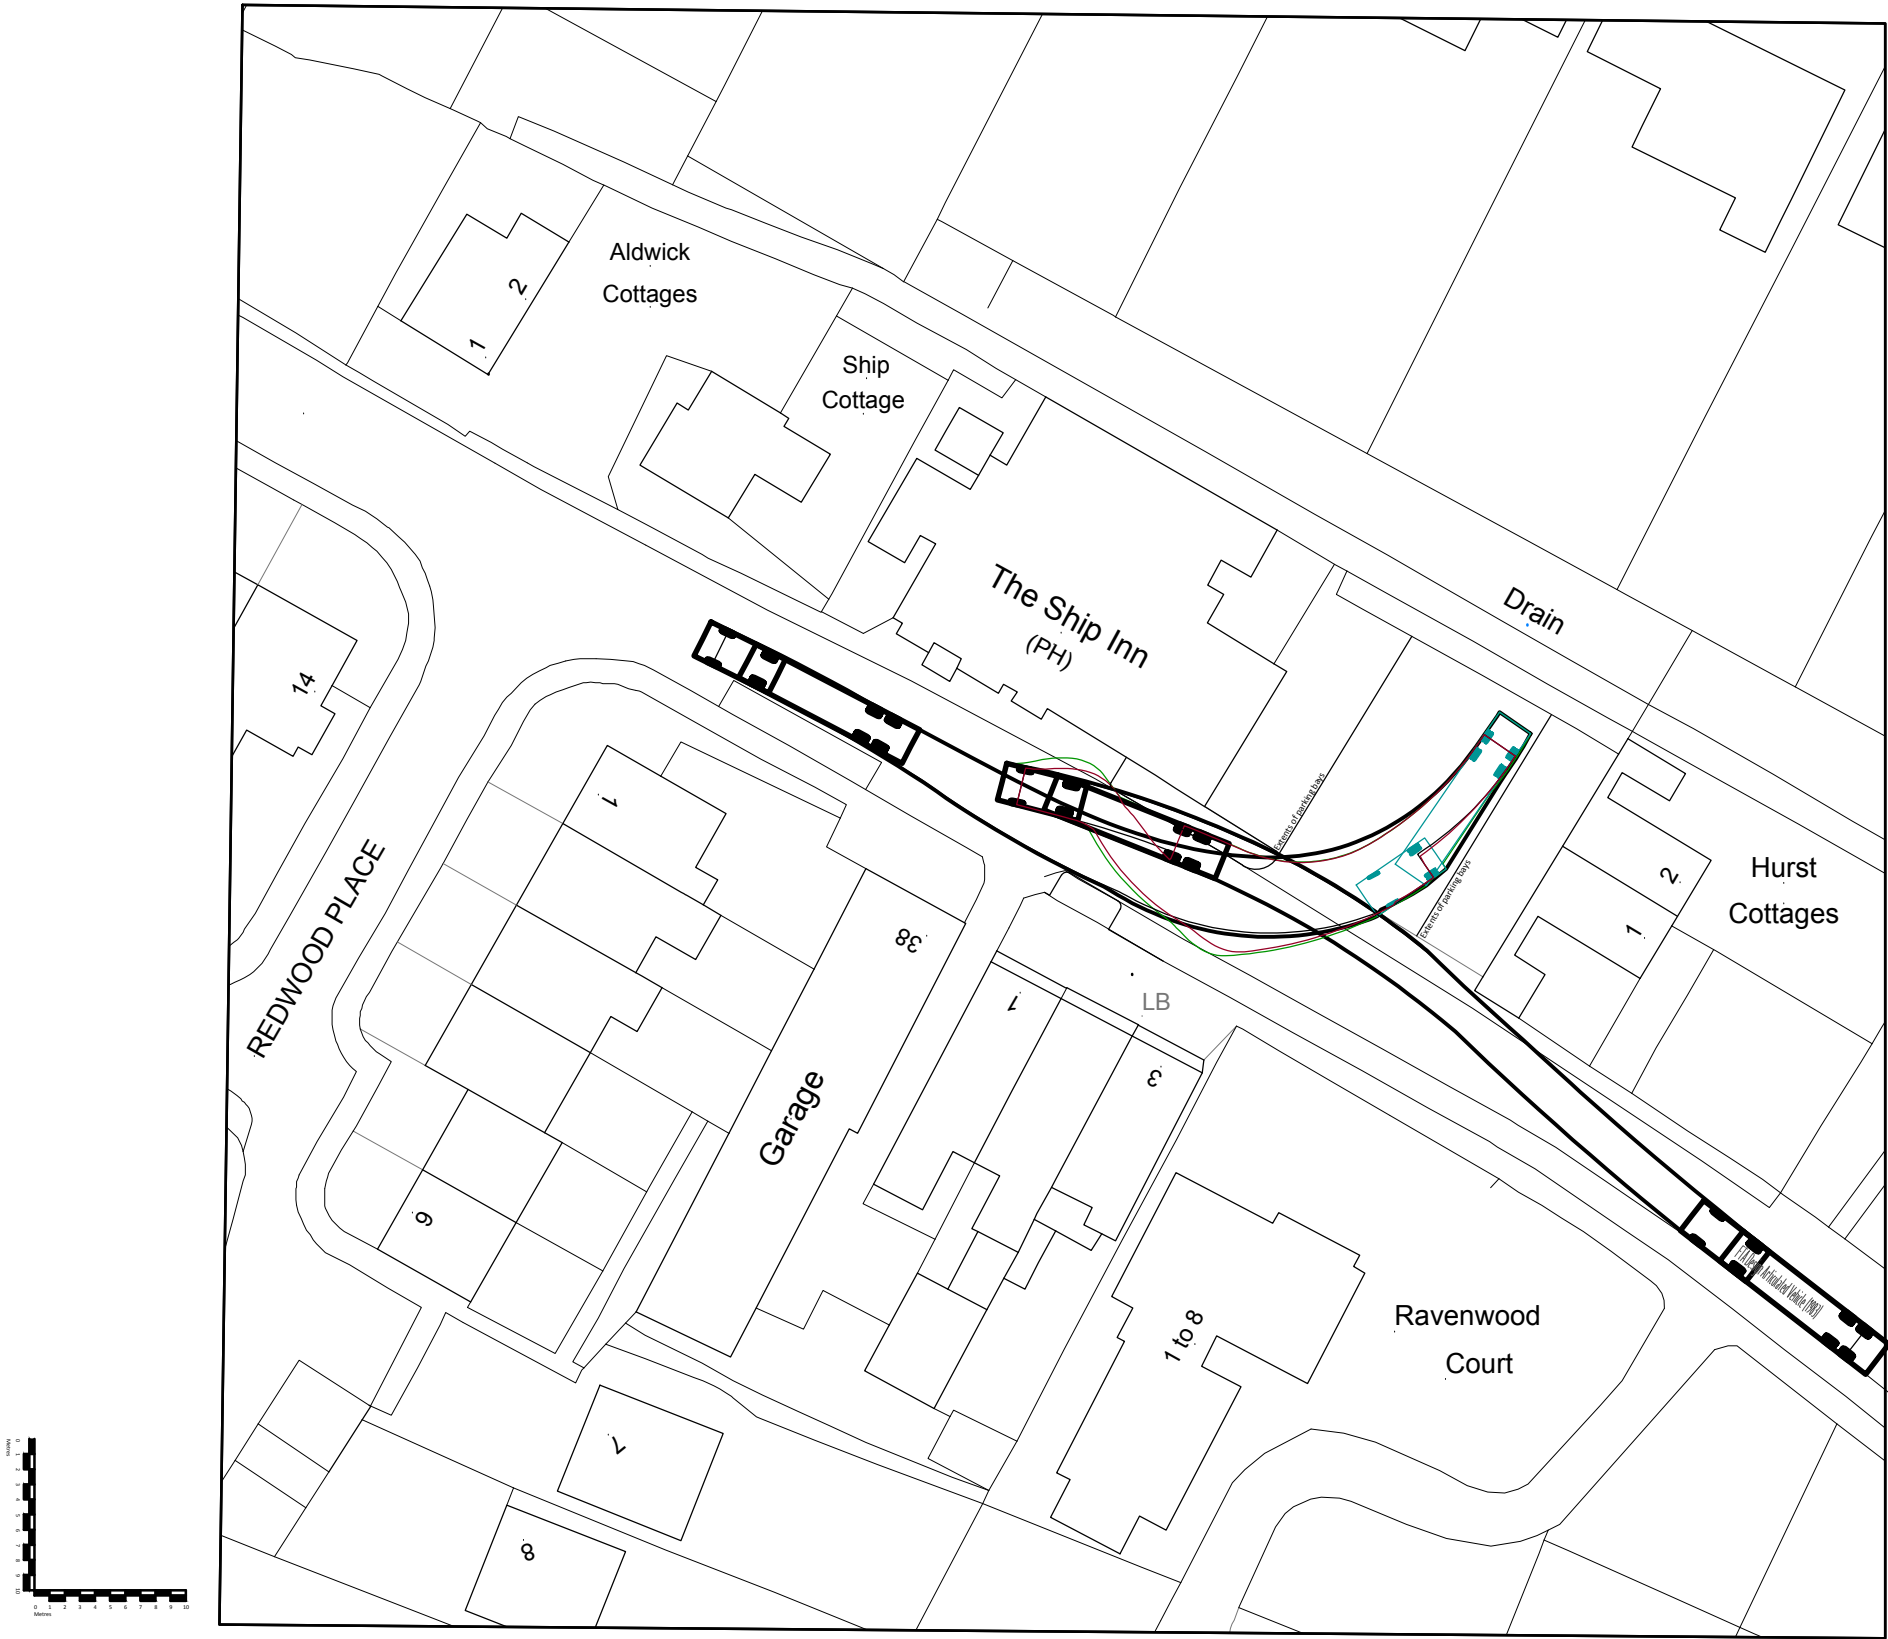



Tracking Plan : Option 1
scale 1:500 @ A1

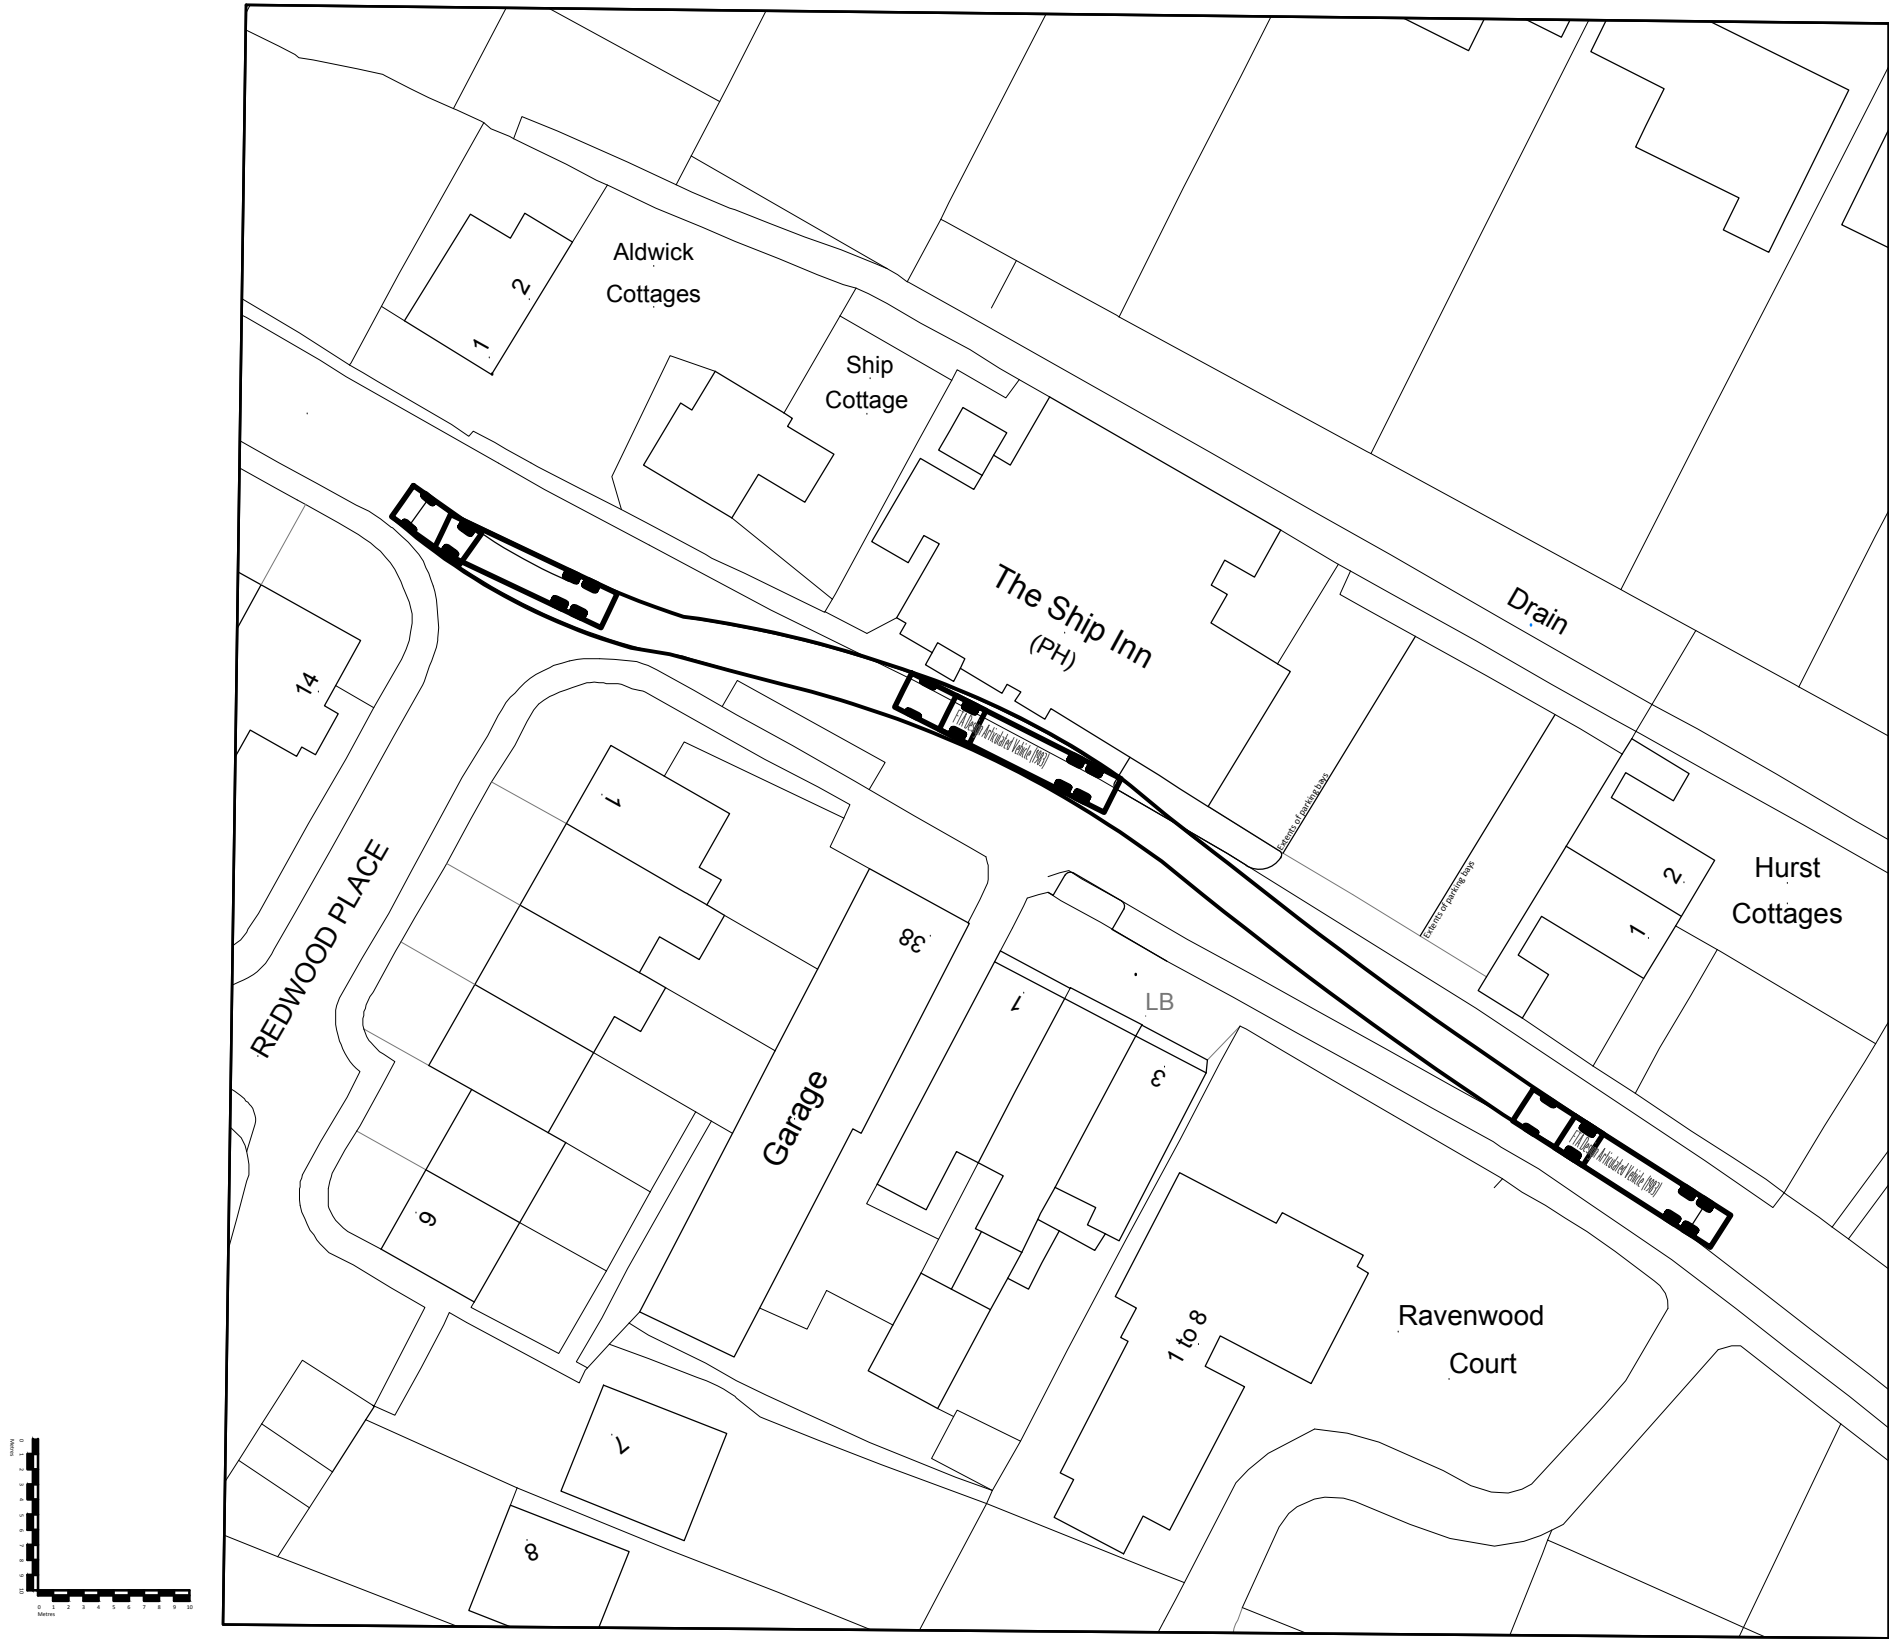

Tracking Plan : Option 2
scale 1:500 @ A1

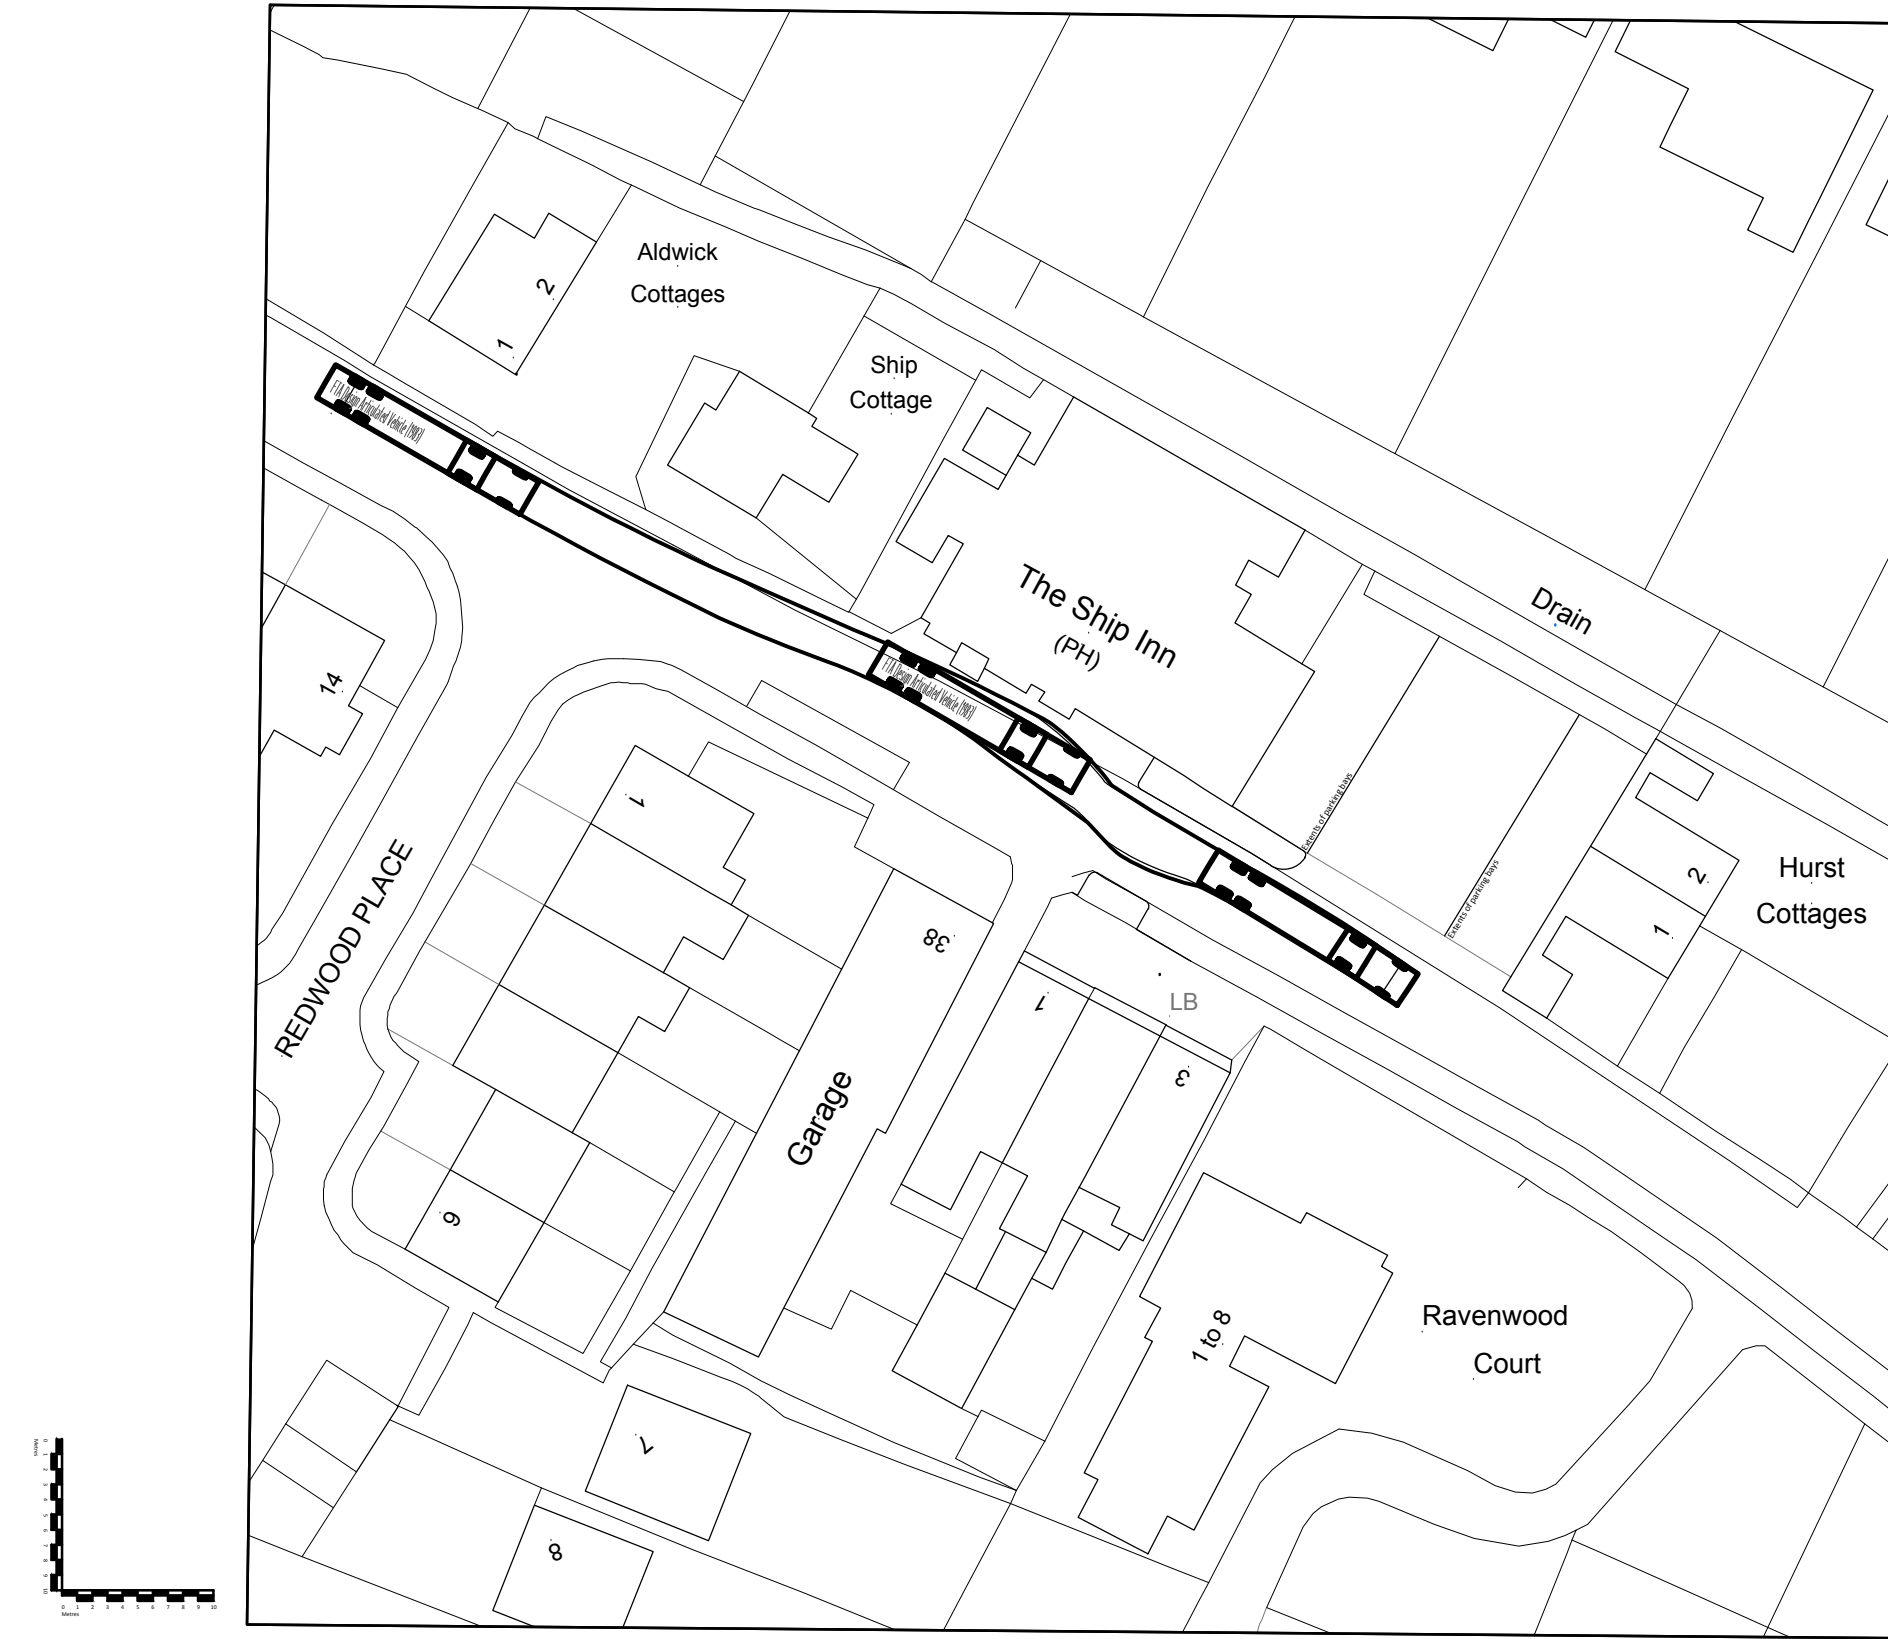

Tracking Plan : Option 3
scale 1:500 @ A1

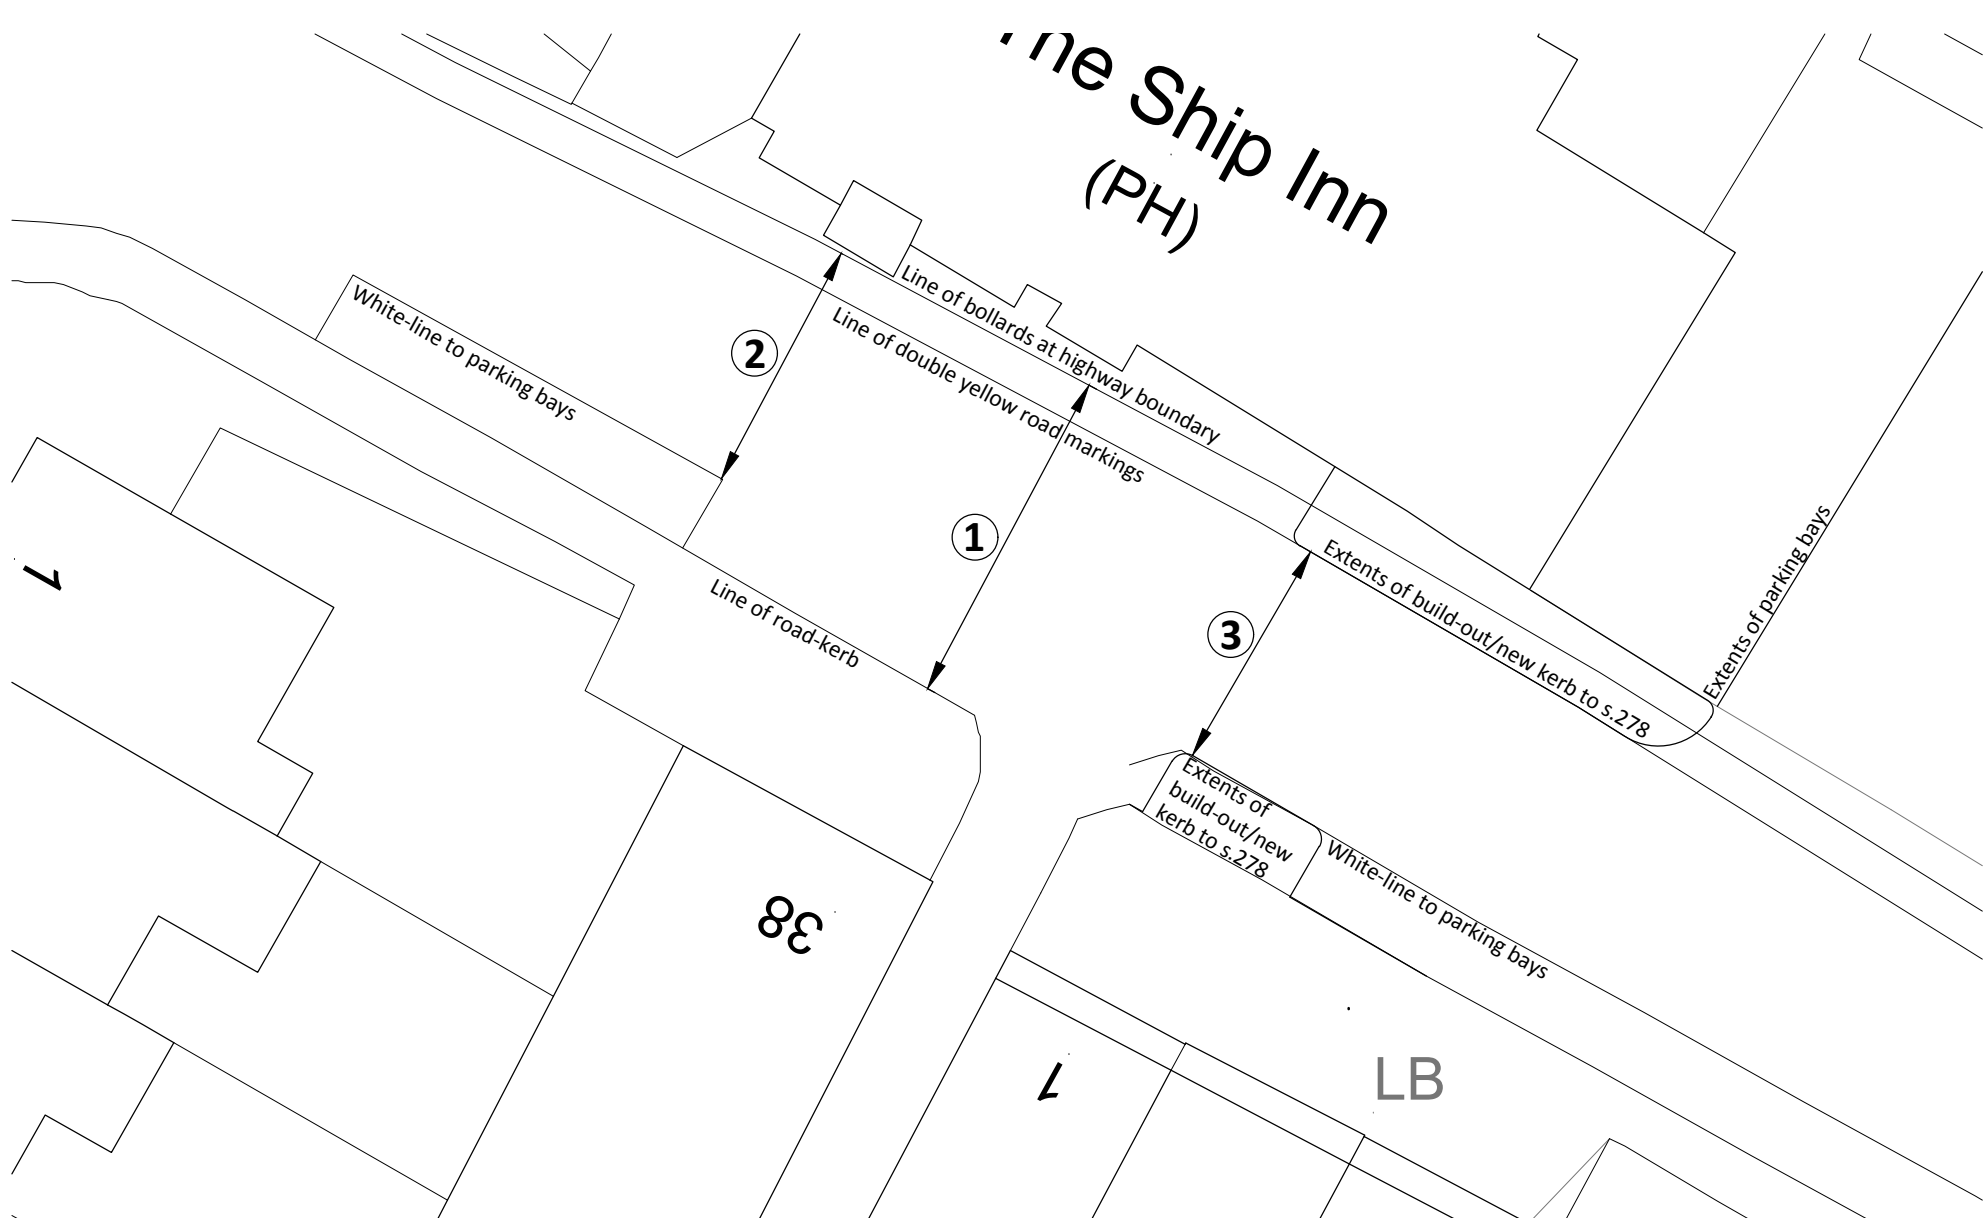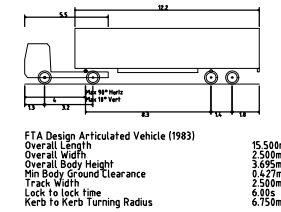

Highway Width Details
scale 1:200 @ A1

NOTES:

Refer to the previously approved details of the s.27b for details concerning highway delineation /boundary position. For clarification, this is not the position of the double yellow road markings, which are positioned well into the highway. The boundary delineation is the row of bollards, flush at the front of the building.

Carriageway widths are therefore:

Ref:	Approx Distance:	Description of Measurement:
1	9.1m	Total highway width (kerb to bollards)
2	6.8m	Total highway width from parking bays
3	6.2m	Highway width between new build-out crossing

A	Highway widths layout added & minor adjustments due to parking bays added	15.04.2020	PAL	PM
REV	DESCRIPTION	DATE	INIT	CHKD



Client
One Stop Stores Limited
Project
The Former Ship Inn, Aldwick Street, Bognor Regis. PO21 3AP
Title
Site Location Plan with Vehicle Tracking : Articulated Vehicle
Scale
1:500 @ A1
Date
07.01.2020
Drawn By
PAL
Checked By
PM
Project No:
B190031
Drawing No:
B 202
Revision
A

Stewart Court 214a Hagley Road Edgbaston Birmingham B16 9PH
0121 454 1688
birmingham@calfordseaden.co.uk
calfordseaden LLP is a Limited Liability Partnership Registered in England & Wales number OC115838
ORPINGTON | LONDON | BIRMINGHAM | SOUTHEAST-ON-SEA | WINCHESTER

calfordseaden.co.uk