



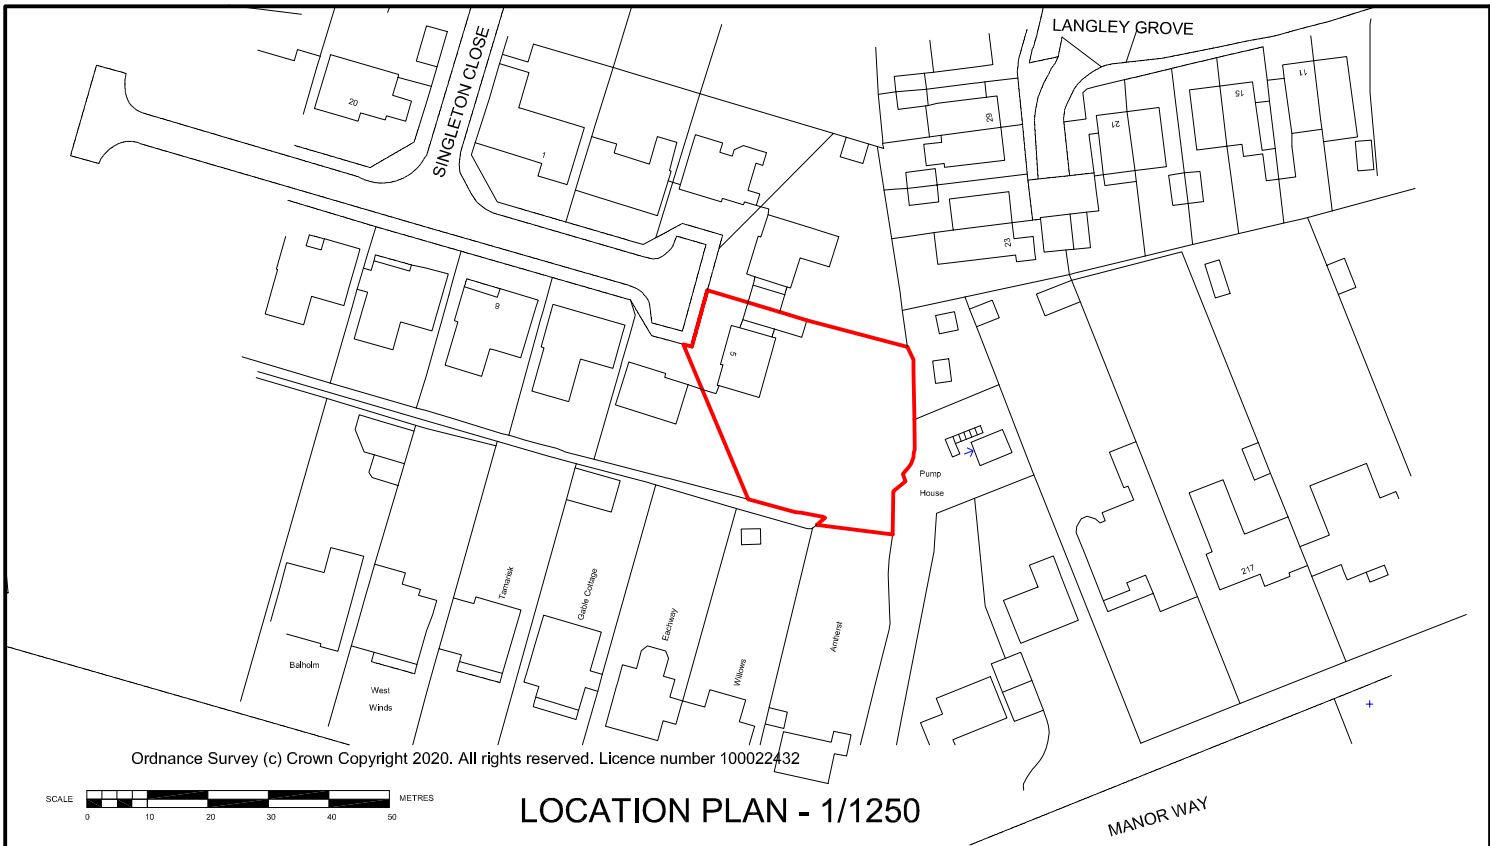

SITE PLAN - 1/500

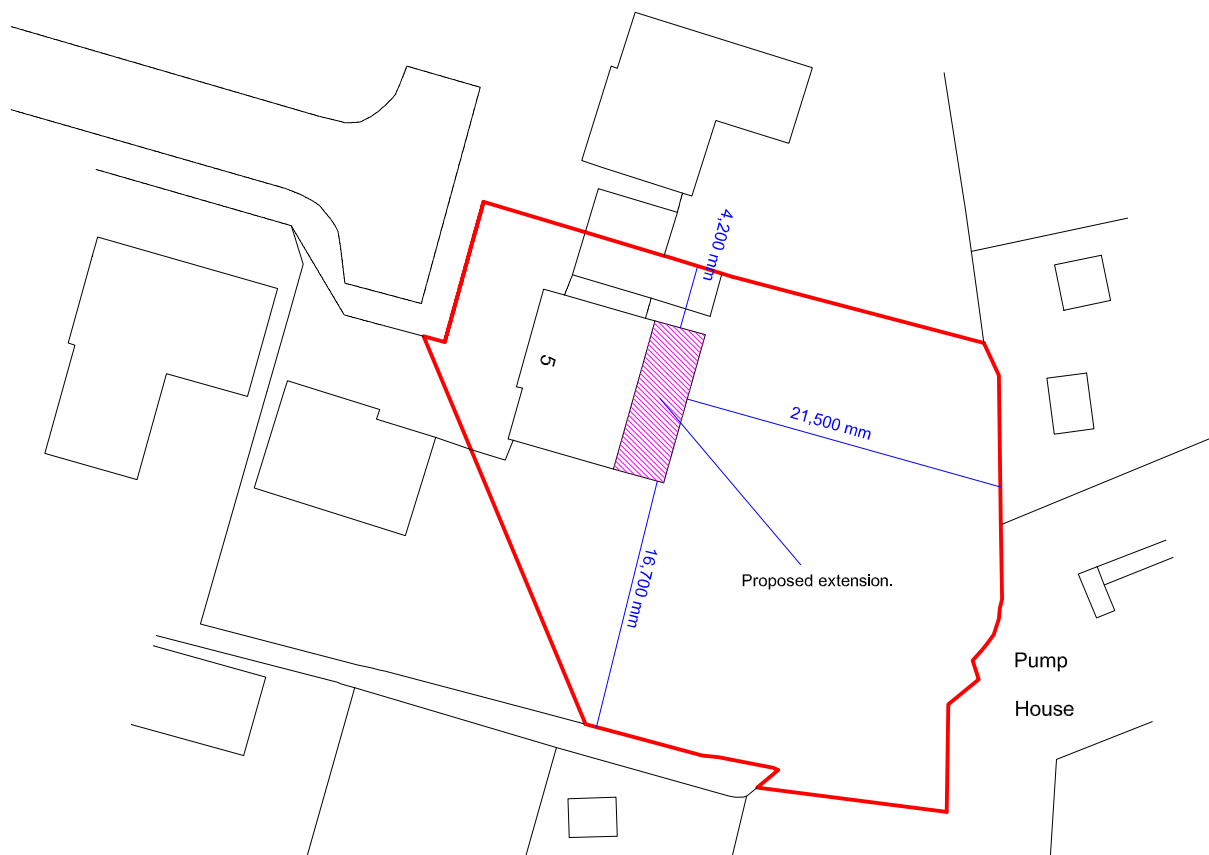

SUSSEX BUILDING CONSULTANCY LIMITED

5 SINGLETON CLOSE, ALDWICK,
BOGNOR REGIS, WEST SUSSEX.

SCALE - 1/1250 REV - A DATE - 14/09/2020



3 NORTHCOTE ROAD
BOGNOR REGIS
PO21 5LZ

TEL/FAX - (01243) 861379