


NOTES:

Dimensions to be checked on site before commencing work.  
Any discrepancies shall be reported to the architect immediately.


Do not scale from these drawings except for planning purposes.  
Use figured dimensions only.

Where applicable this drawing is to be read in conjunction with other consultants' drawings.

This drawing is the copyright of hda projects ltd.

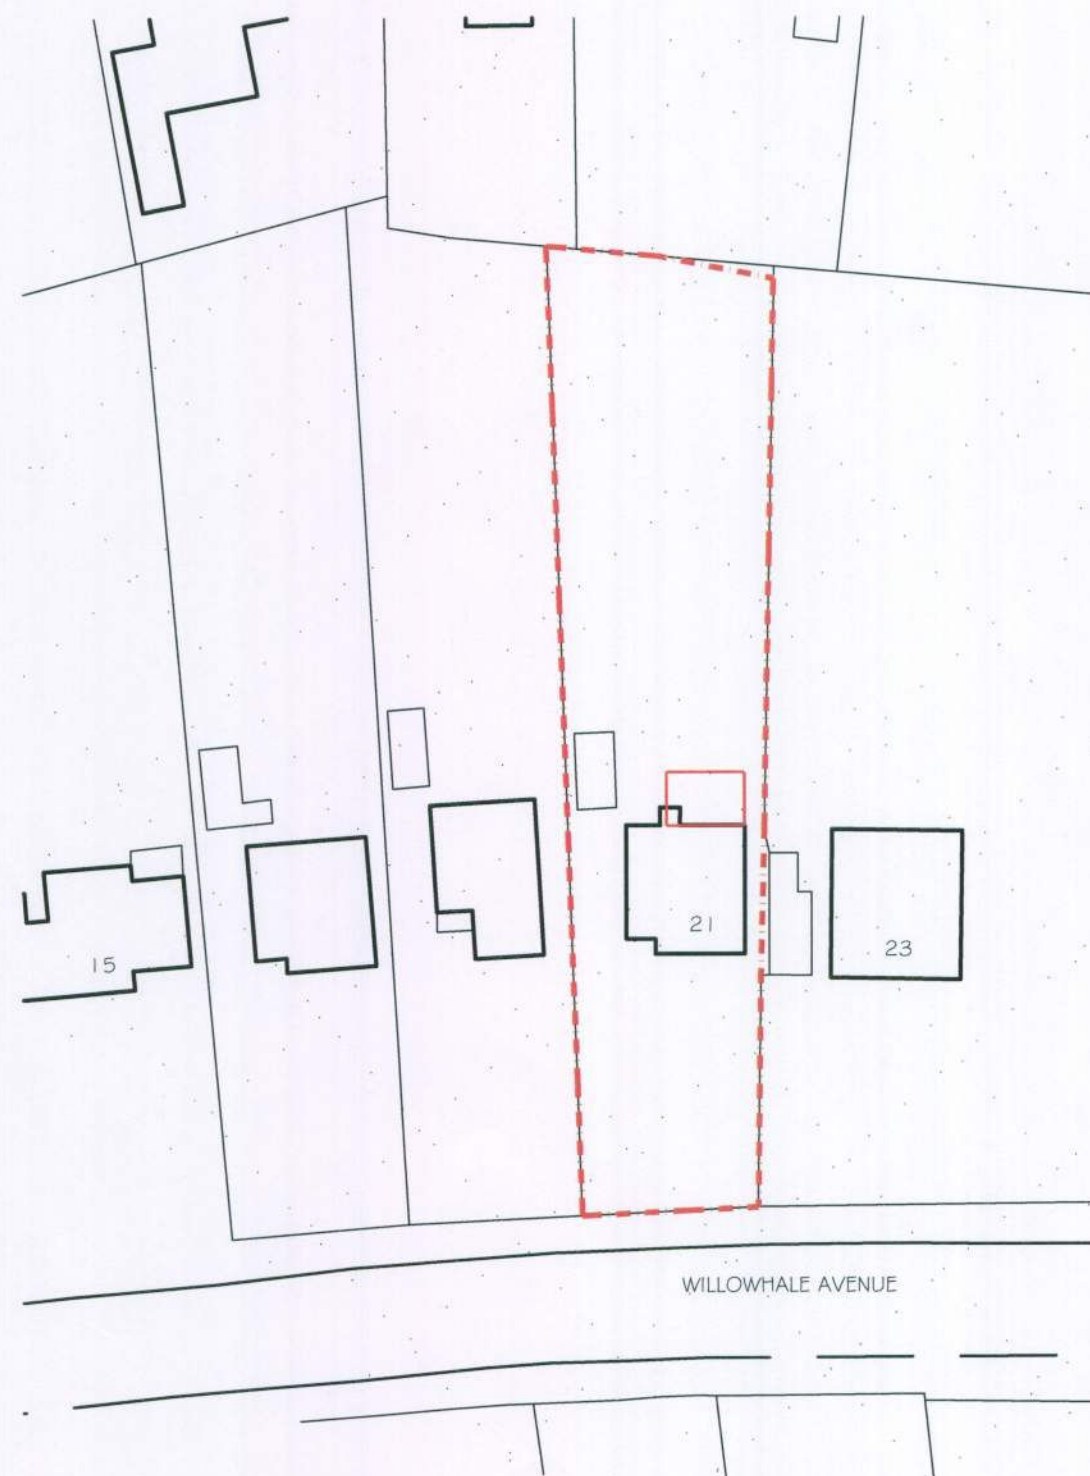

Block Plan 1 : 500

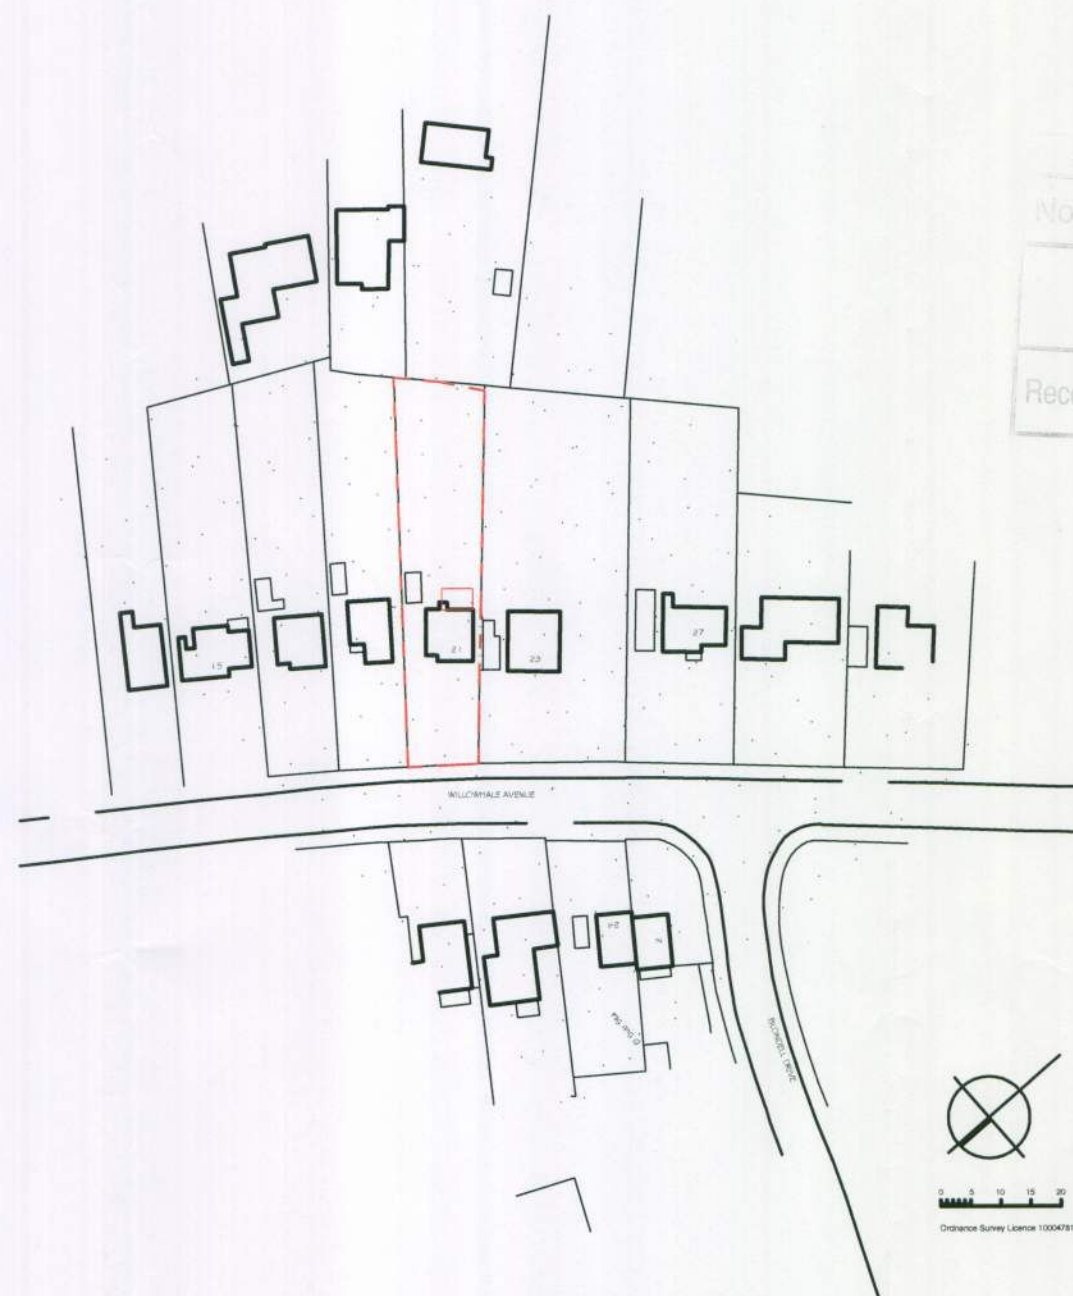

© Crown Copyright 2009. All rights reserved. Licence number 100020449

Block Plan 1 : 1250

ARUN DISTRICT COUNCIL

No. **AW 238 09**

Receiver

| Rev | Date | Amendment |
|-----|------|-----------|
|-----|------|-----------|

**hda projects**

G The Old Flour Mill - Queen Street - Emsworth -  
Hampshire - PO10 7BT -

Tel: +44 (0) 1243 373855 Mob 07867978618  
e-mail: hda.projects@talktalk.net

For

**Mr + Mrs G Williams**

Project

**Westbrook**  
**21 Willowhale Avenue**  
**Bognor Regis**  
**PO21 4AU**

Title

**Block and Location Plans**

| Date       | Drawn  | Scale           | Checked  |
|------------|--------|-----------------|----------|
| Dec 2009   | wtm    | 500 + 1250 @ A3 |          |
| Job Number | Prefix | Drawing Number  | Revision |
| 09048      | P      | 01              |          |