


BOUNDARY

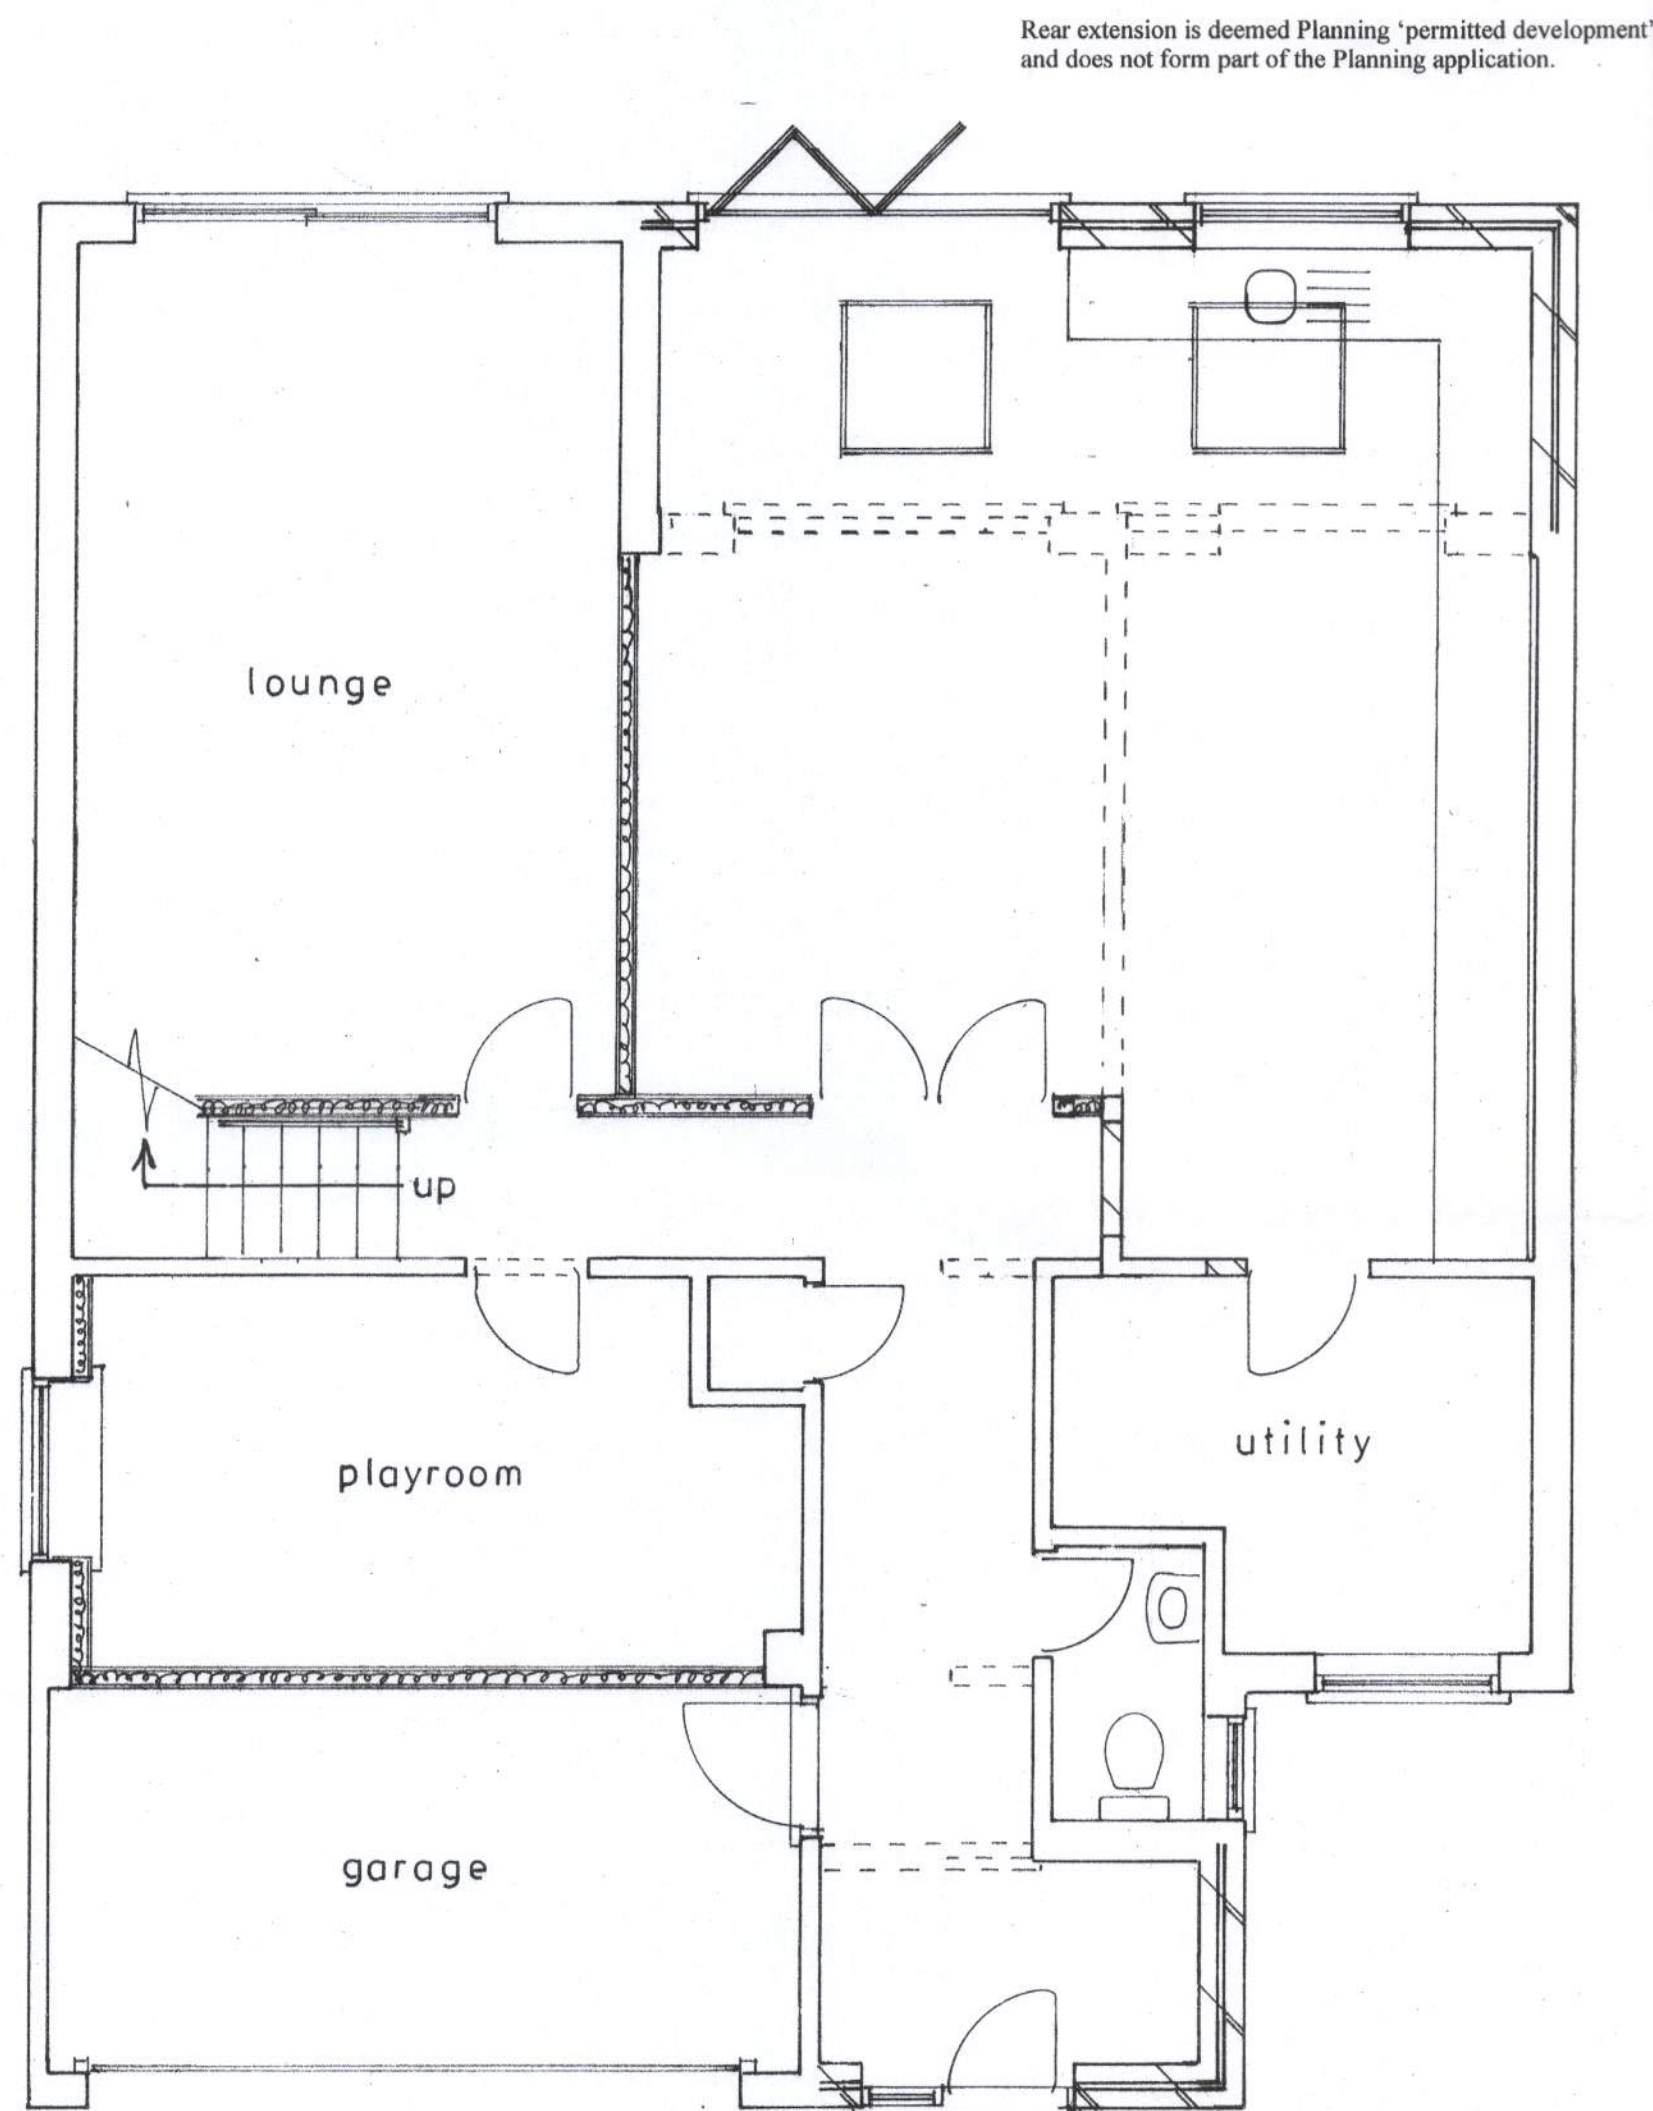

Plan
1 : 50

Proposed

PROPOSED SINGLE STOREY EXTENSIONS AND PART CONVERSION OF GARAGE
AT 6, GARDEN COURT, ALDWICK FOR MR. & MRS. C. BURLES.

Ordinance Survey
Paper Map Copying
Licence No.
100056538

block plan
1 : 500



location plan
1 : 1250

sheet 1 of 3

Bryan Butcher
Rainbow Cottage
Nyetimber Lane
Bognor Regis PO21 3JX
01243 266871
07973 233442
bryan.butcher@btinternet.com
www.bryanbutcher.com