



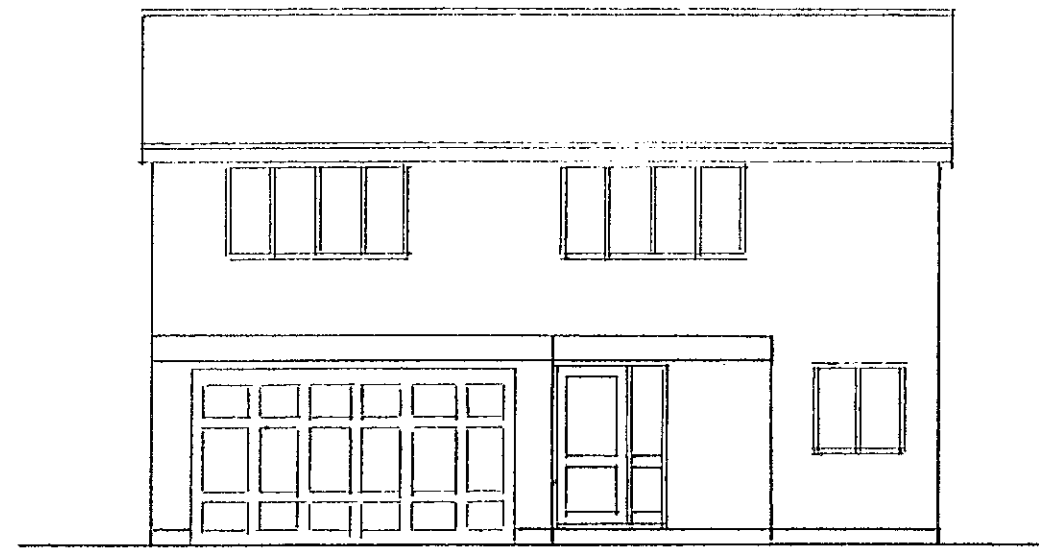


west
1 : 100

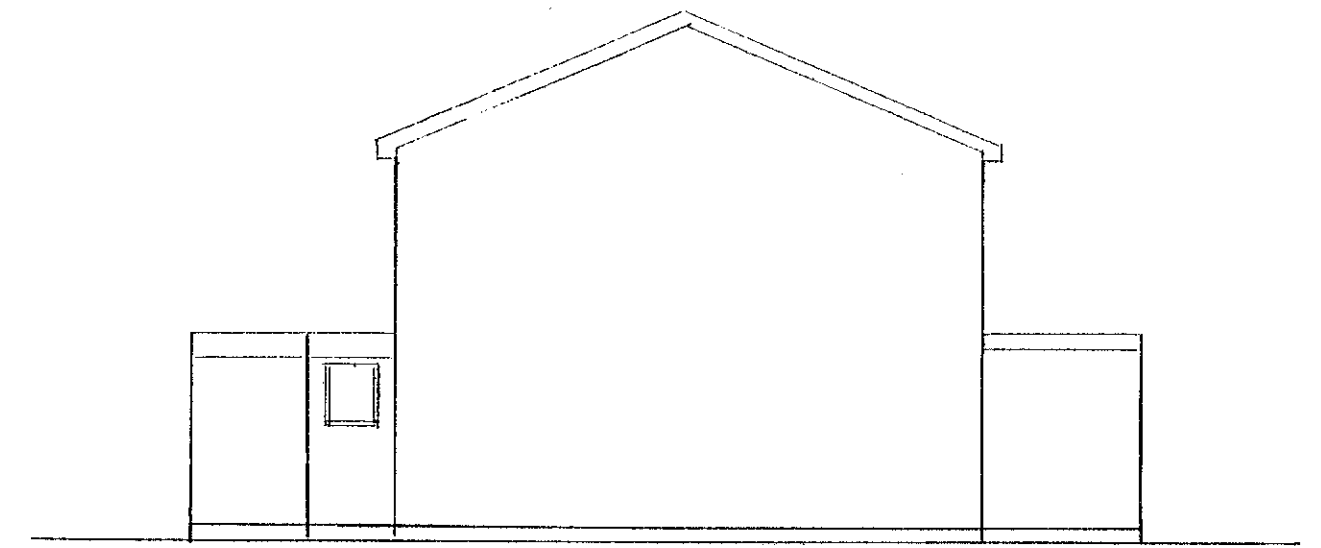


south


Rear Extension is deemed Planning 'permitted development'
and does not form part of the application.

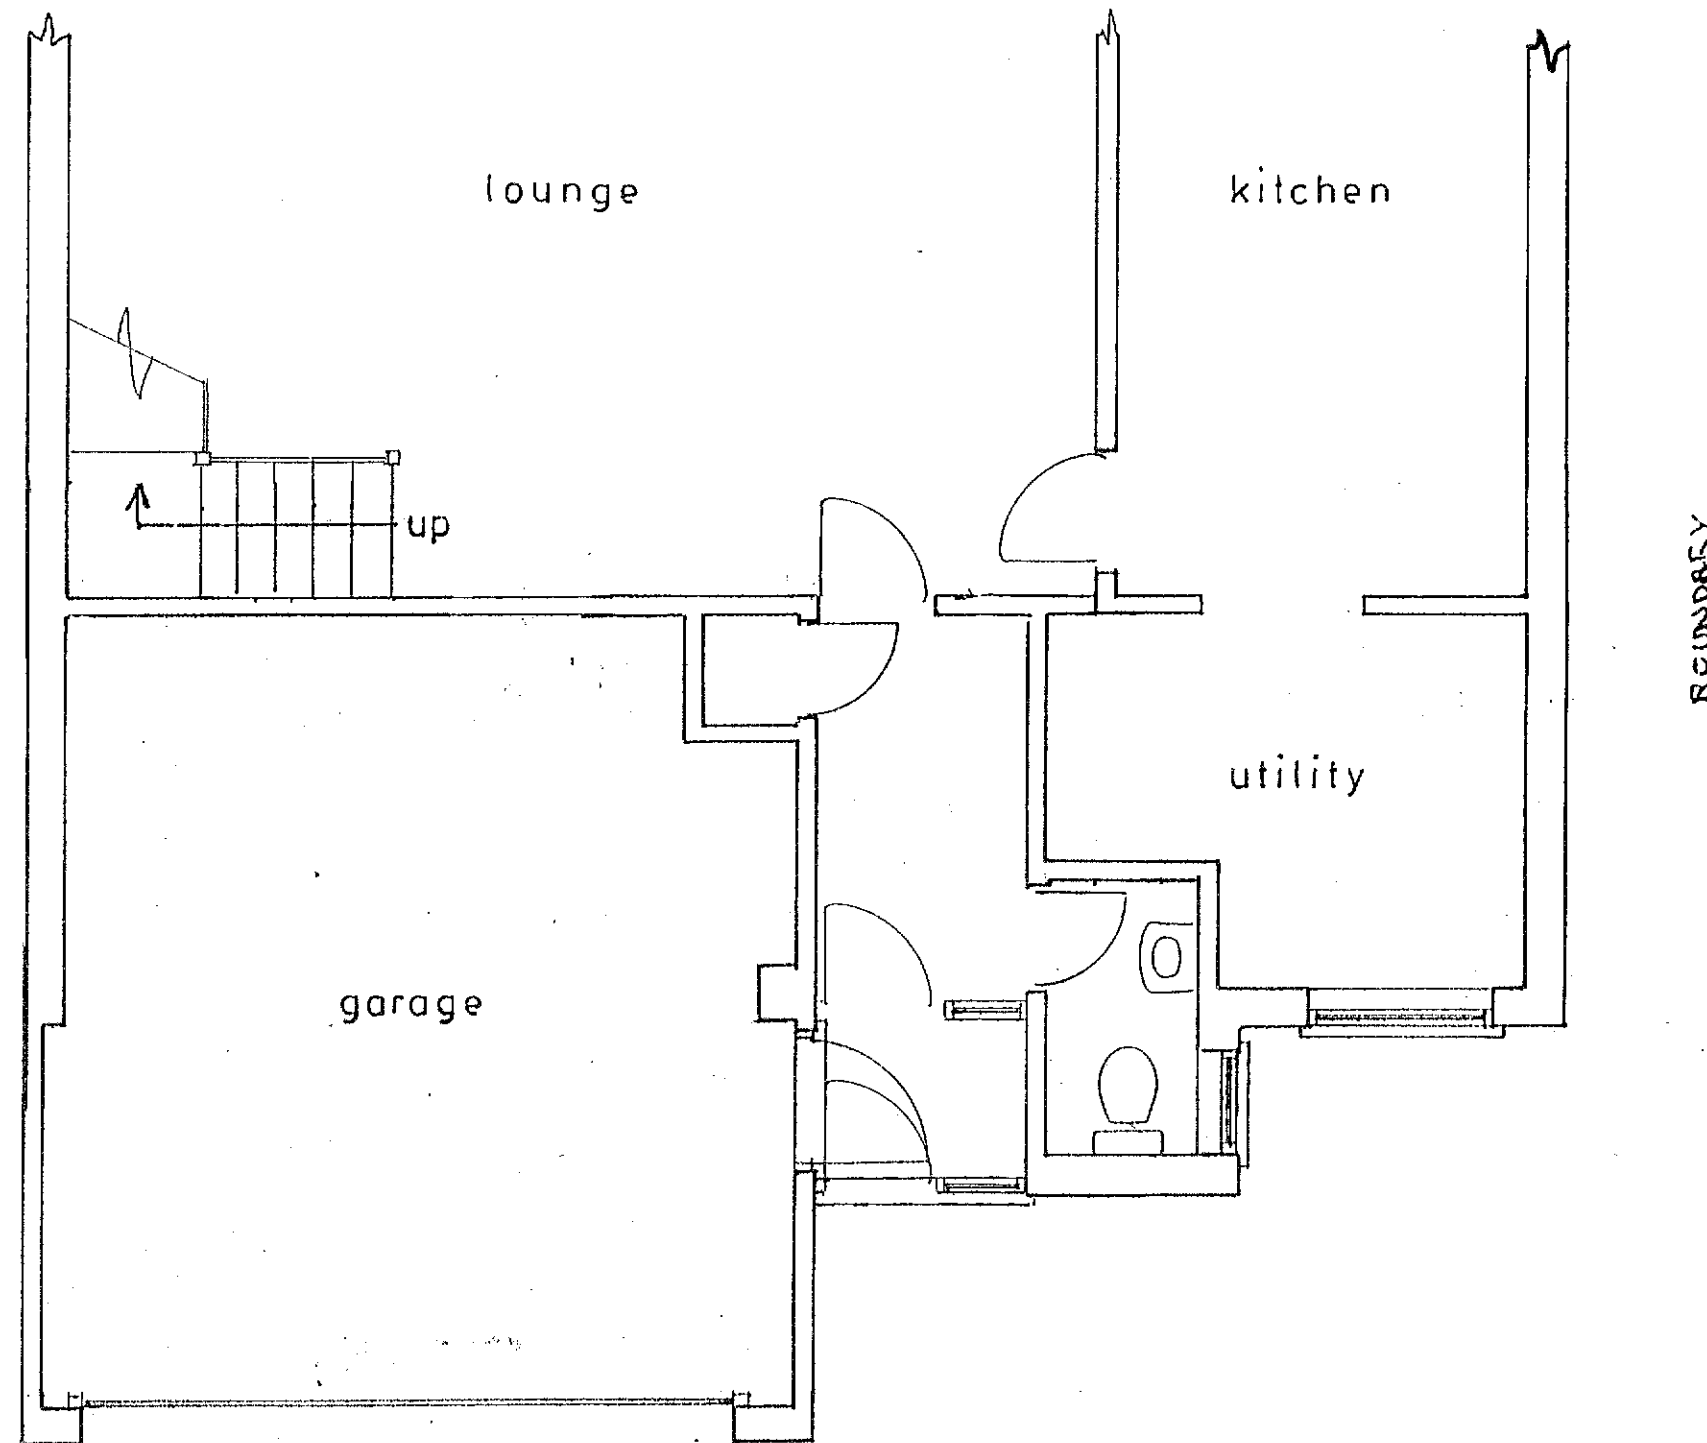

Plan
1 : 50

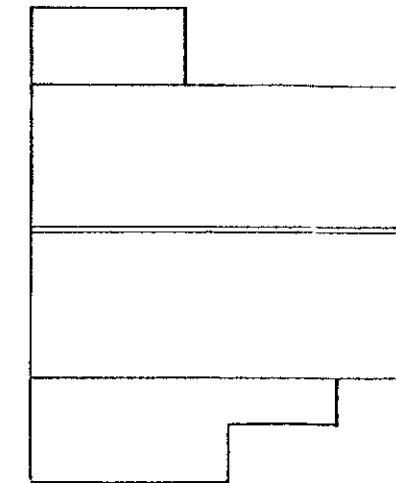

roof plan
1 : 200

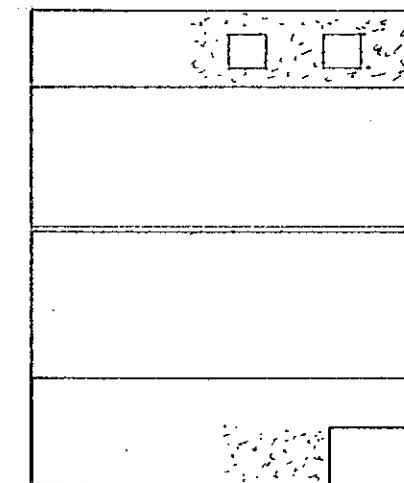

proposed roof plan

Rear Extension is deemed Planning 'permitted development'
and does not form part of the application.

Existing

PROPOSED SINGLE STOREY EXTENSIONS AND PART CONVERSION OF GARAGE
AT 6, GARDEN COURT, ALDWICK FOR MR. & MRS. C. BURLES.

sheet 3 of 3

Bryan Butcher
Rainbow Cottage
Nyetimber Lane
Bognor Regis PO21 3JX
01243 266871
07973 233442
bryan.butcher@btinternet.com
www.bryanbutcher.com