


10 Westminster Drive

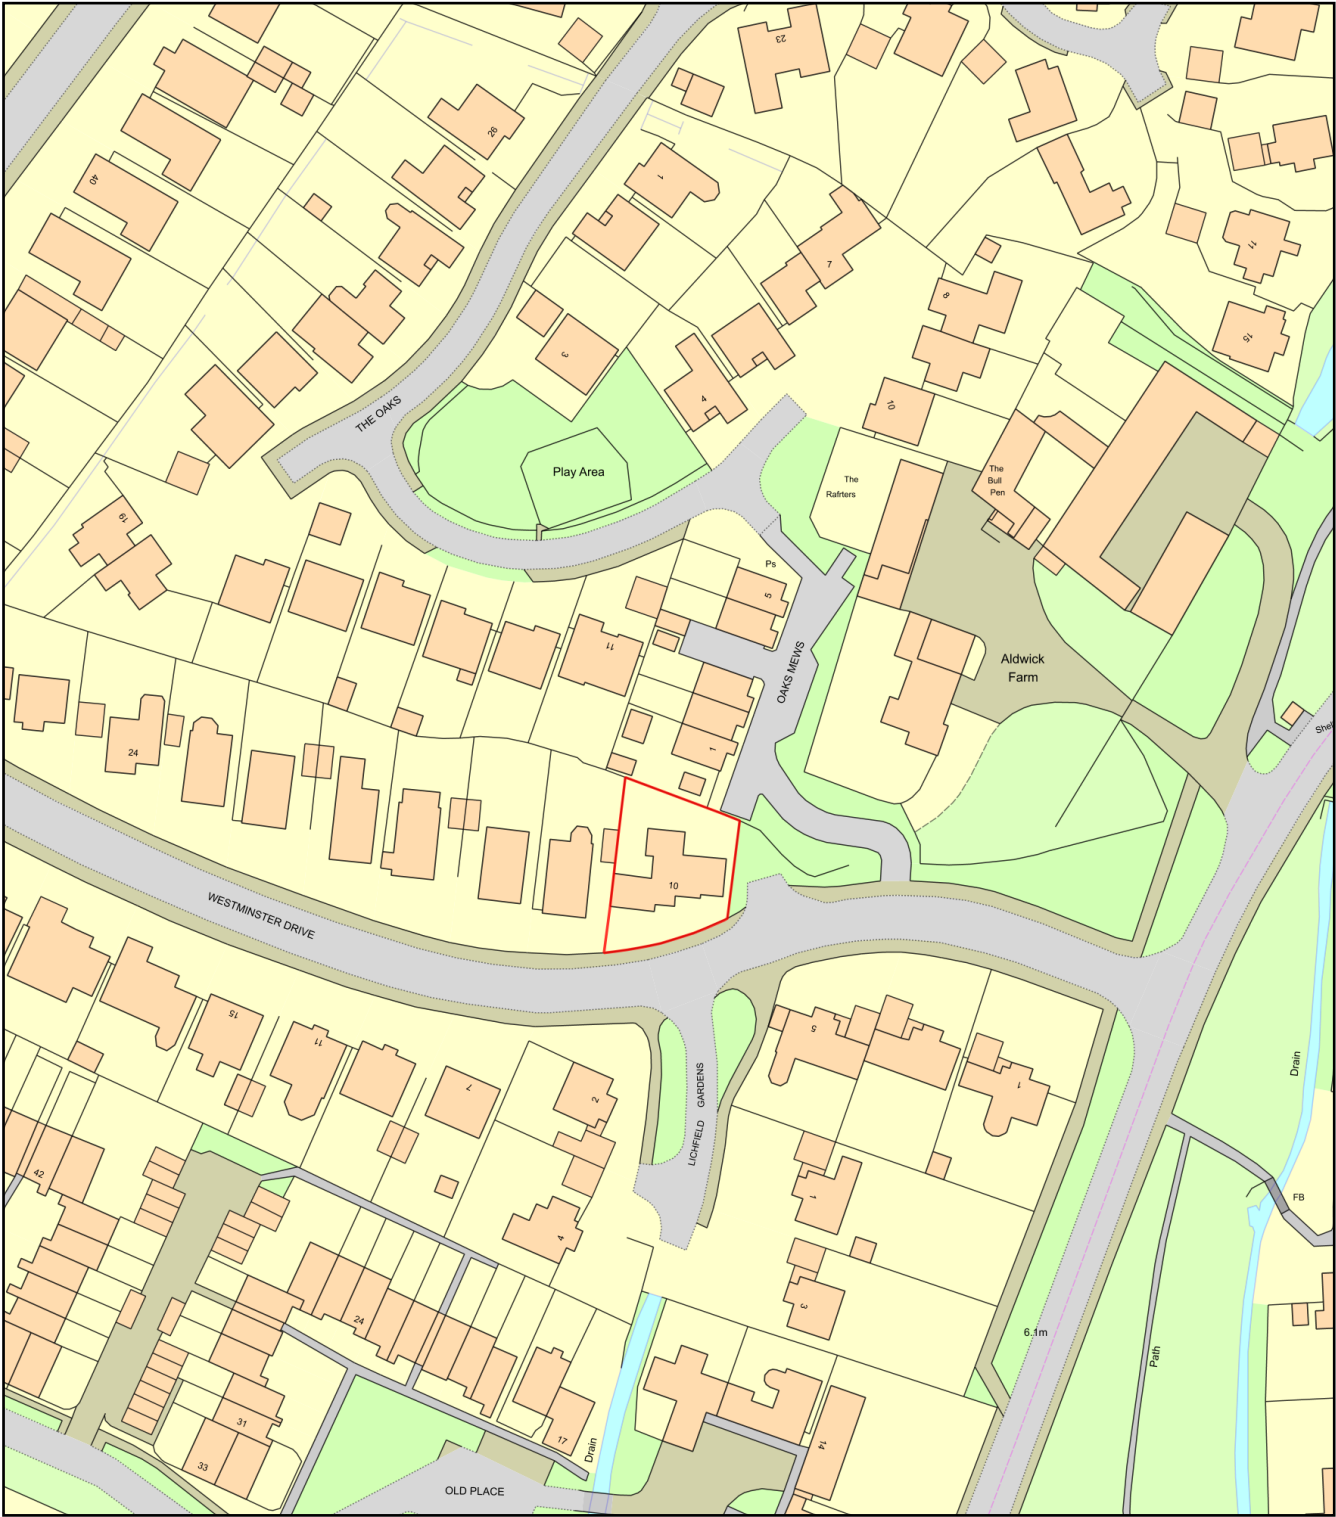

0 50
Metres



Plan Produced for: Amber Living
Date Produced: 03 Sep 2020
Plan Reference Number: TQRQM20247151214984
Scale: 1:1250 @ A4