


10 Westminster Drive

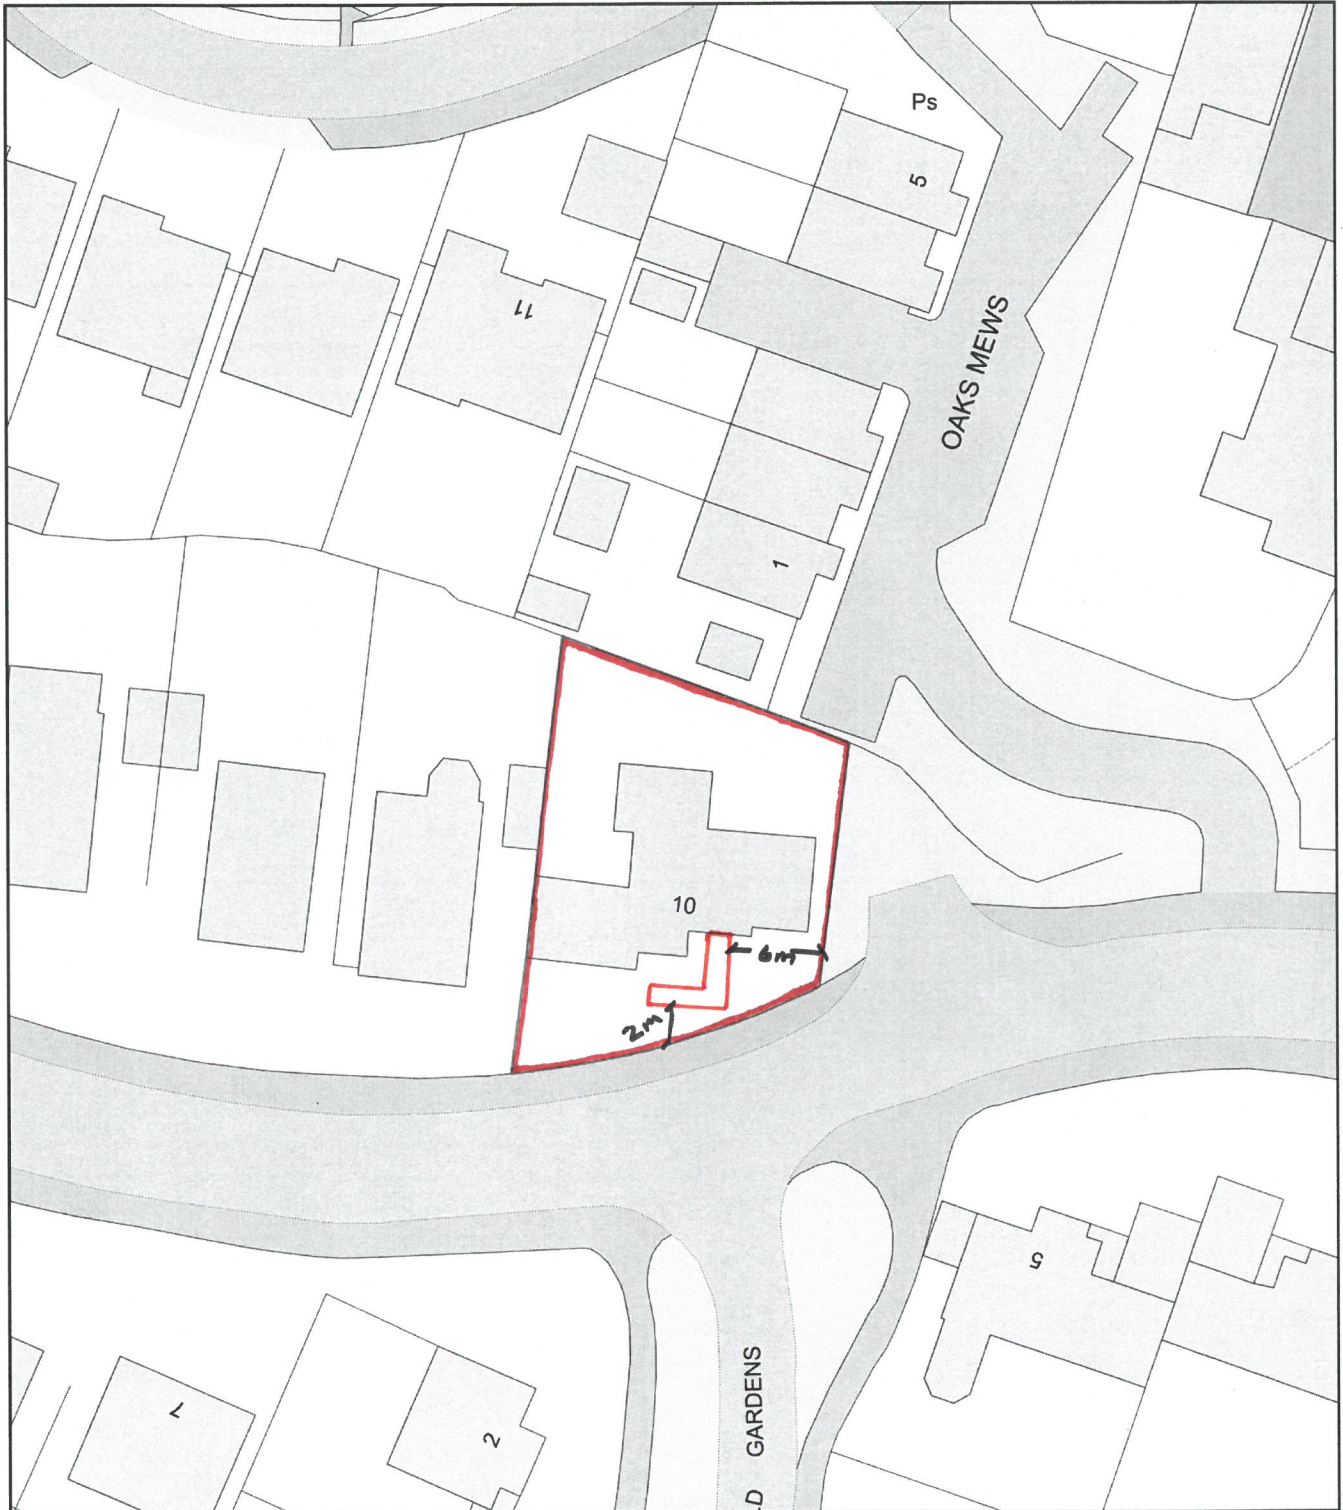

0 20
Metres



Plan Produced for: Amber Living

Date Produced: 03 Sep 2020

Plan Reference Number: TQRQM20247151356805

Scale: 1:500 @ A4