




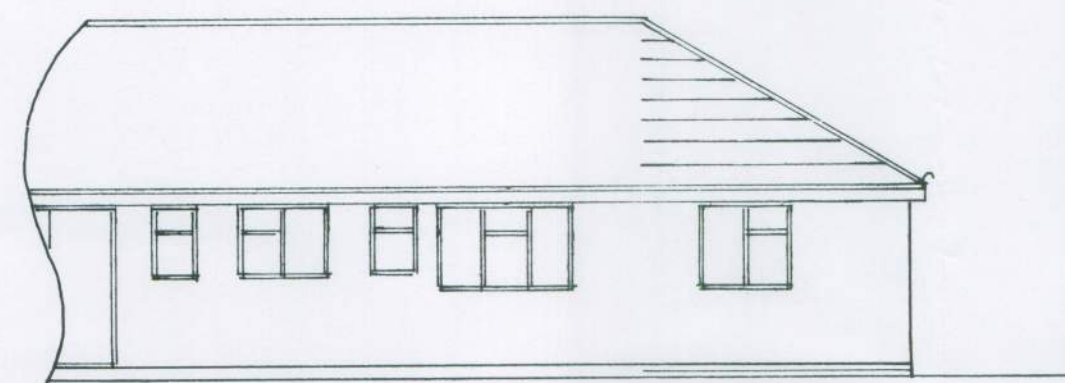

rear
1 : 100

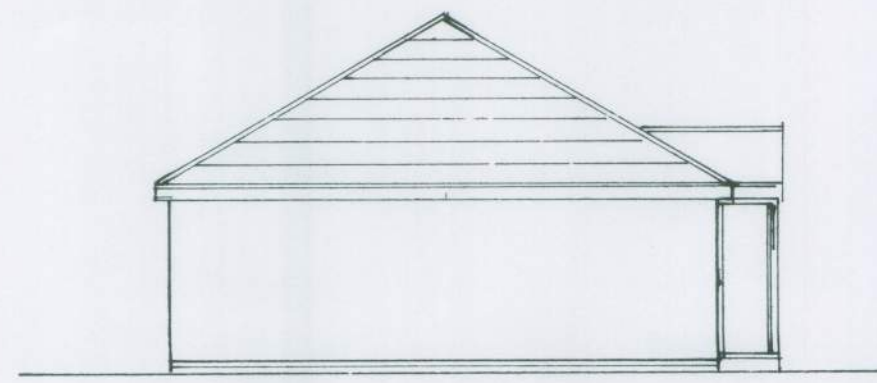


side

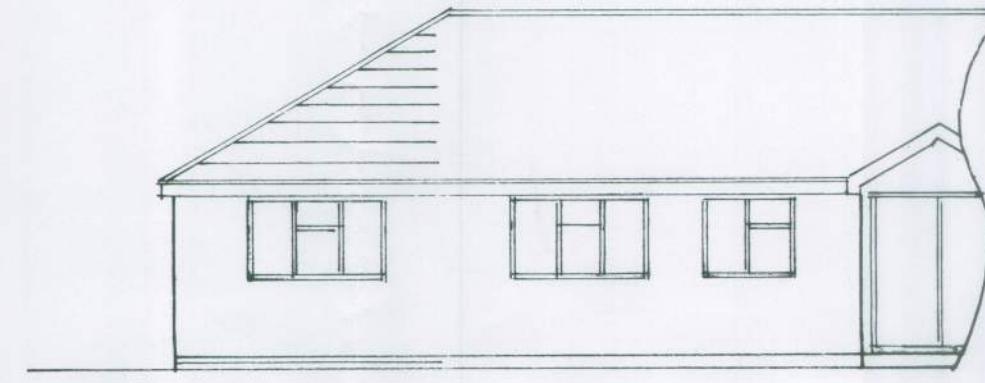

front

3500

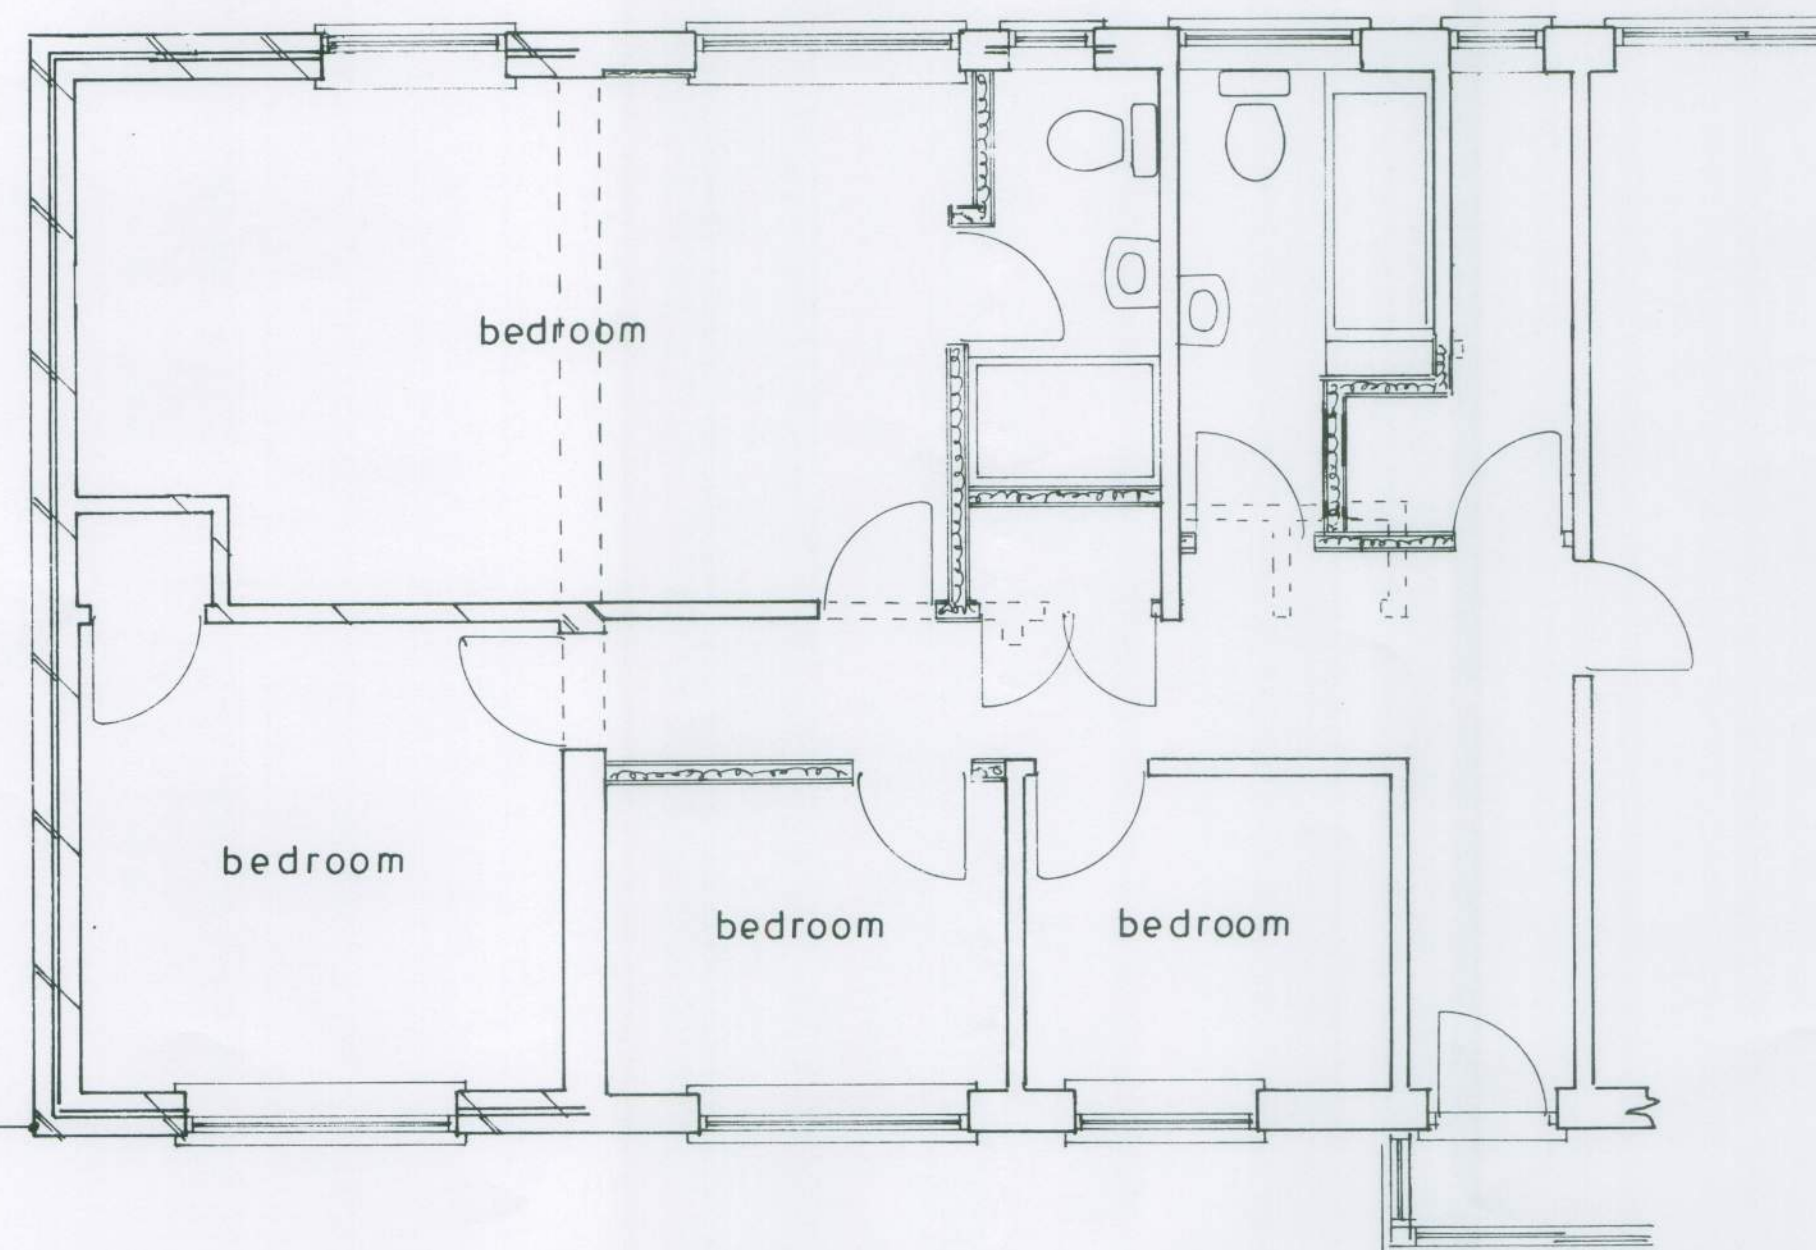


Plan
1 : 50

Proposed



location plan
1 : 1250

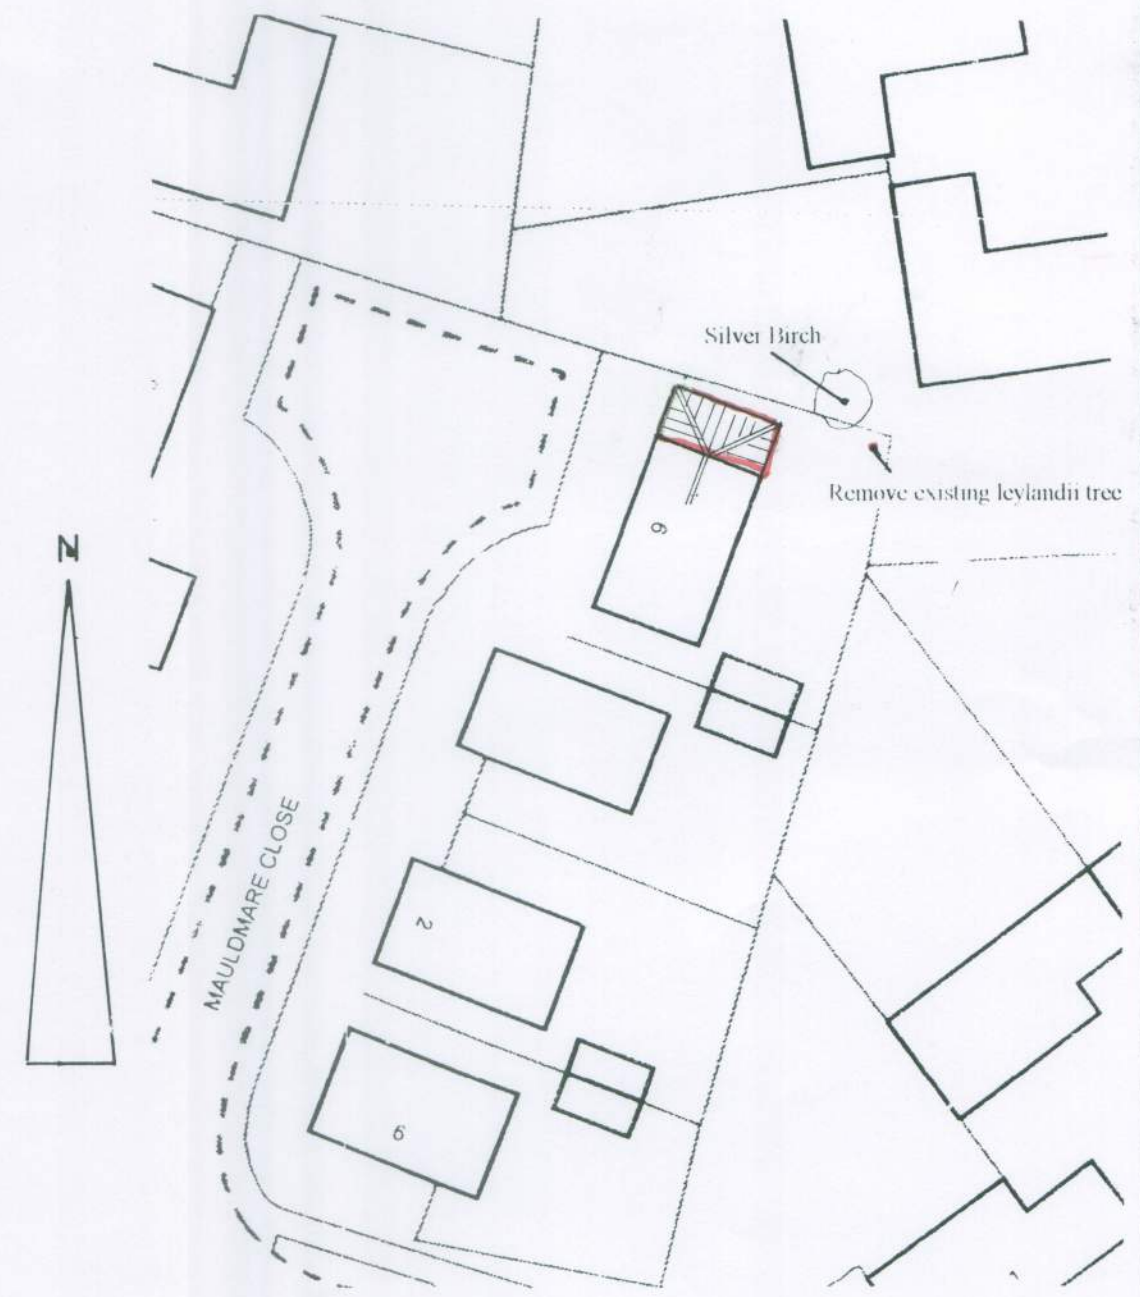

block plan
1 : 500

sheet 1 of 2

PROPOSED SINGLE STOREY EXTENSION AT 6, MAULDARE CLOSE, ALDWICK FOR MR & MRS. S. ALLEN.

Bryan Butcher
Rainbow Cottage
Nyetimber Lane
Bognor Regis PO21 3JX
01243 266871
07973 233442
bryan.butcher@btinternet.com
www.bryanbutcher.com