



front
1 : 100

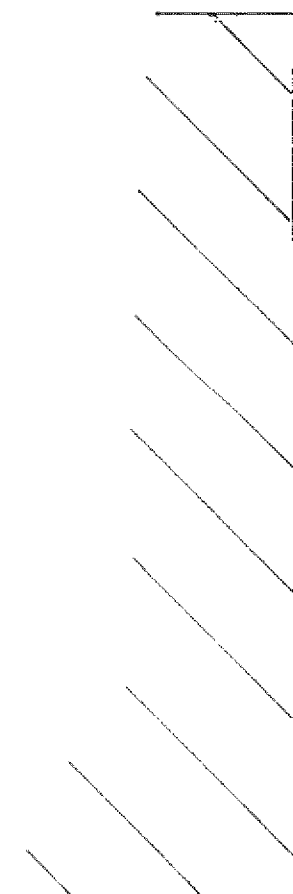


BOUNDARY

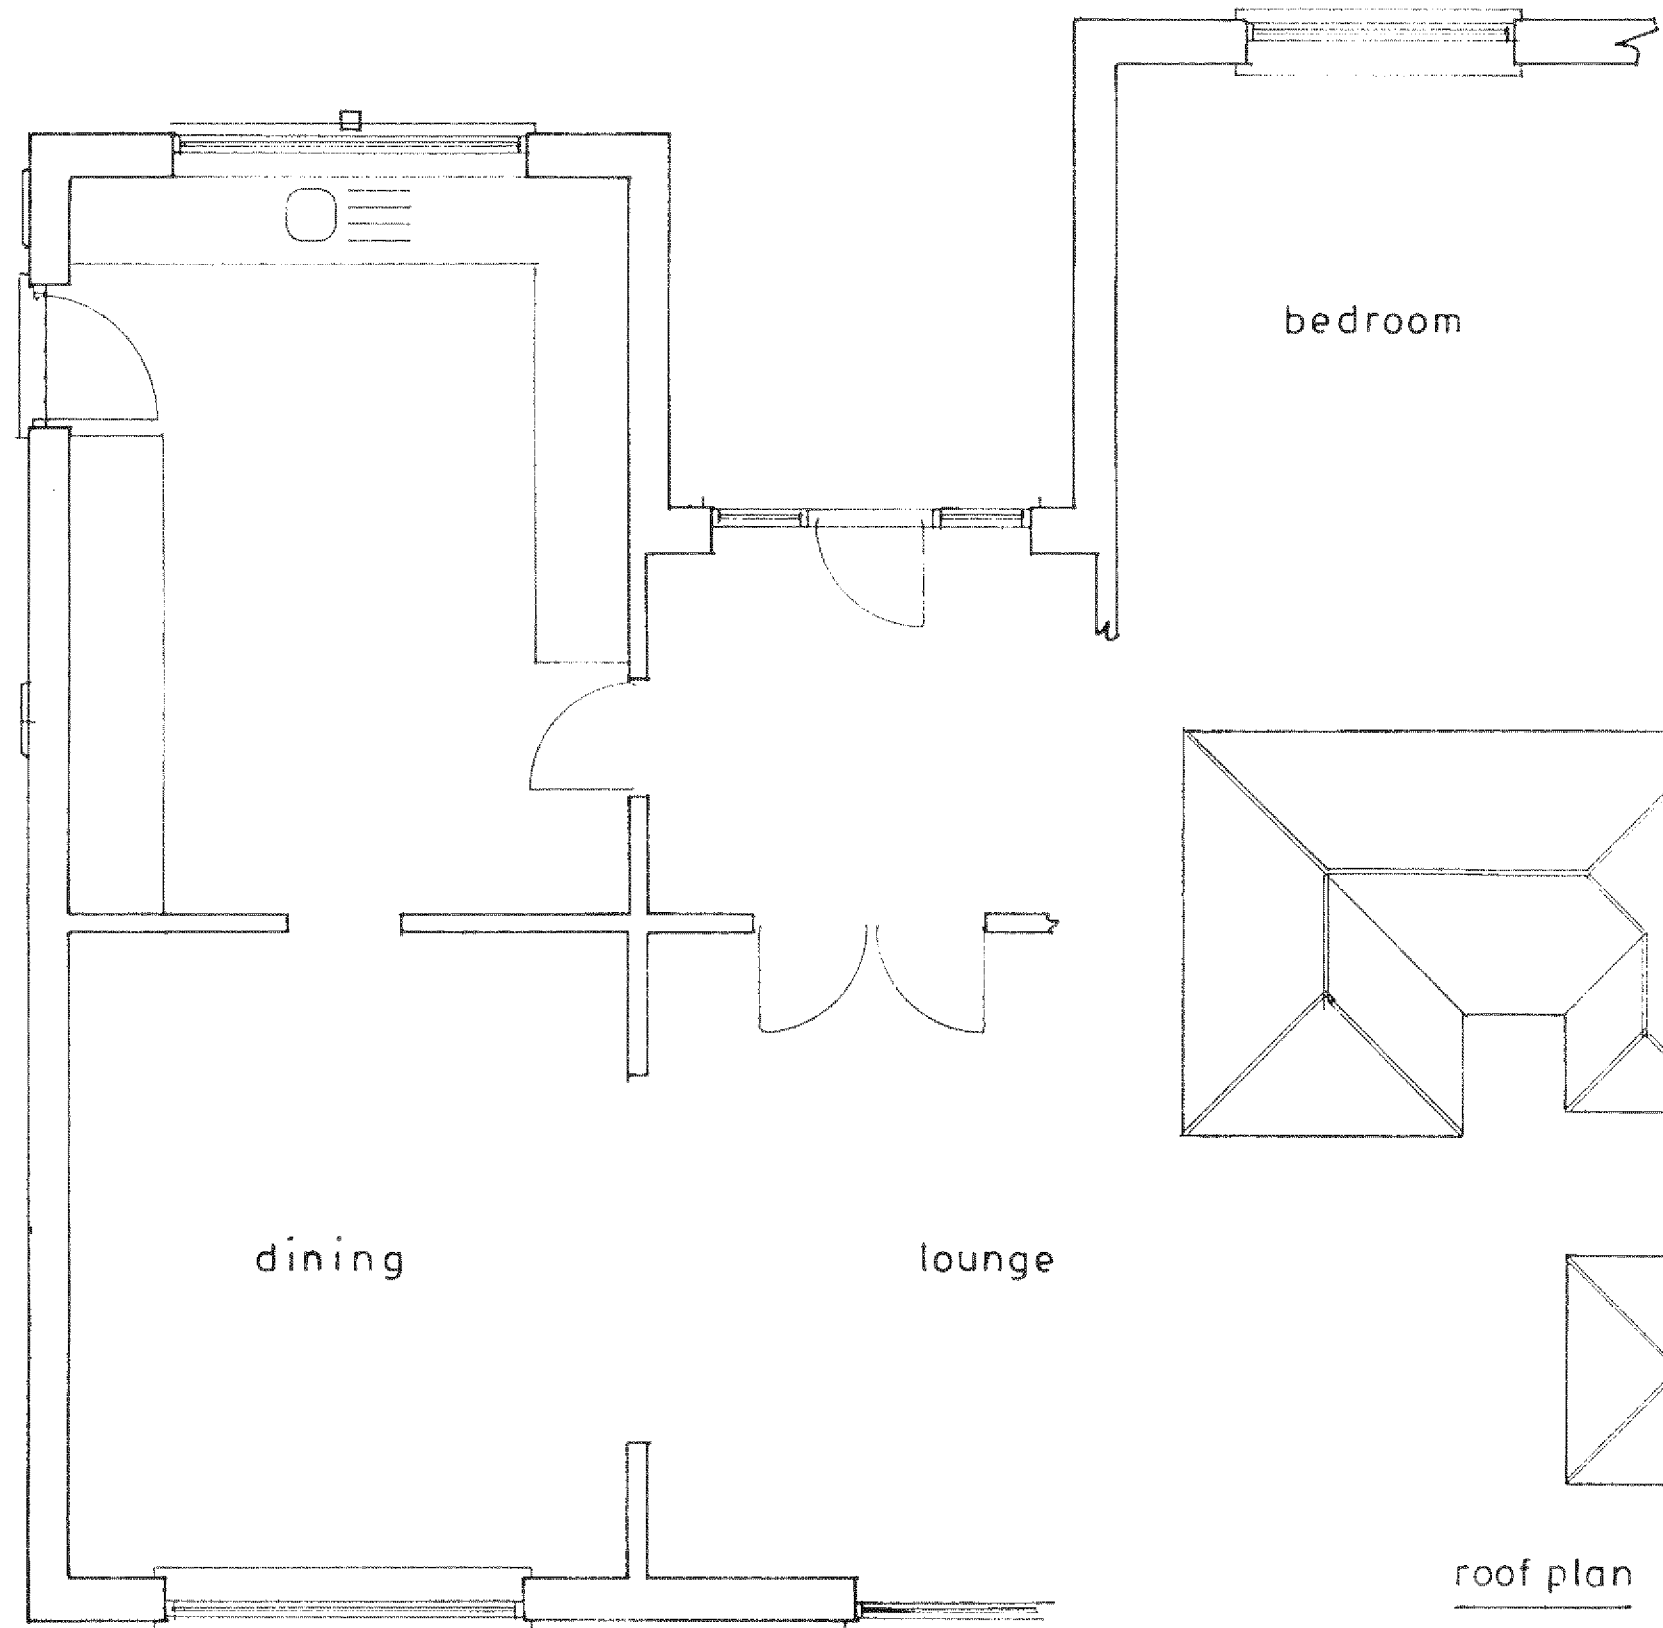


bedroom

dining

lounge

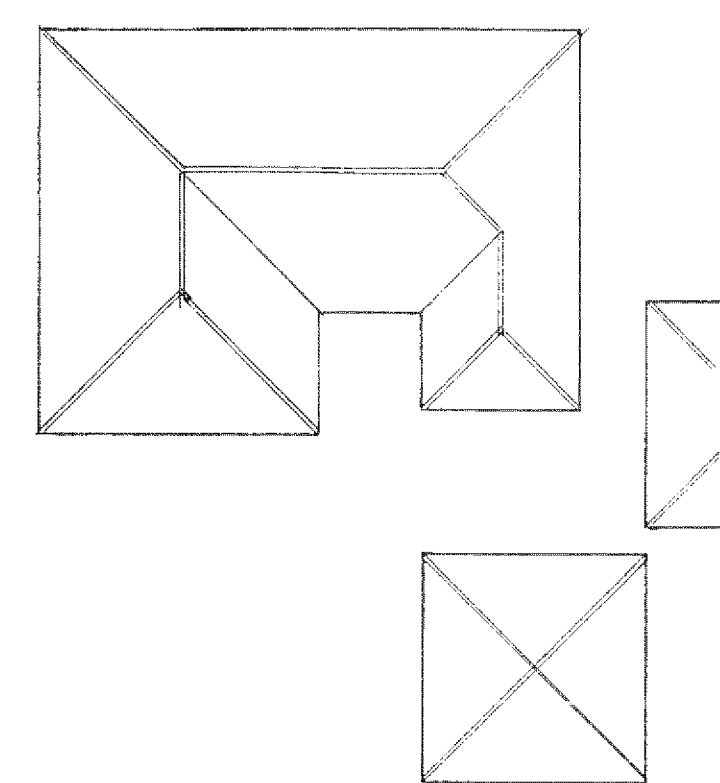

roof plan

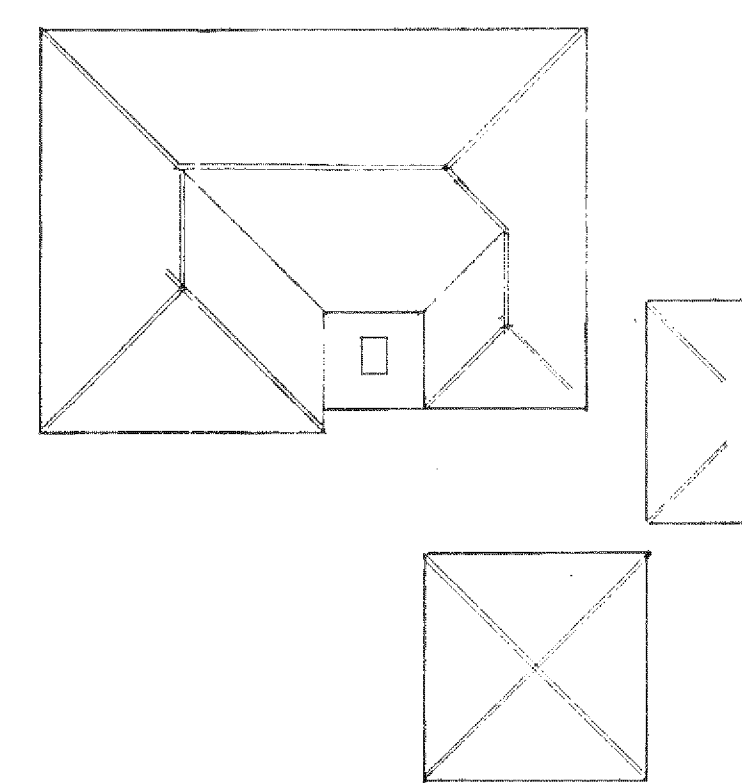

proposed roof plan

1 : 200

Plan
1 : 50

Existing

PROPOSED PORCH EXTENSION AT 16, COLTS BAY, ALDWICK FOR MR & MRS. I. PAUL.