


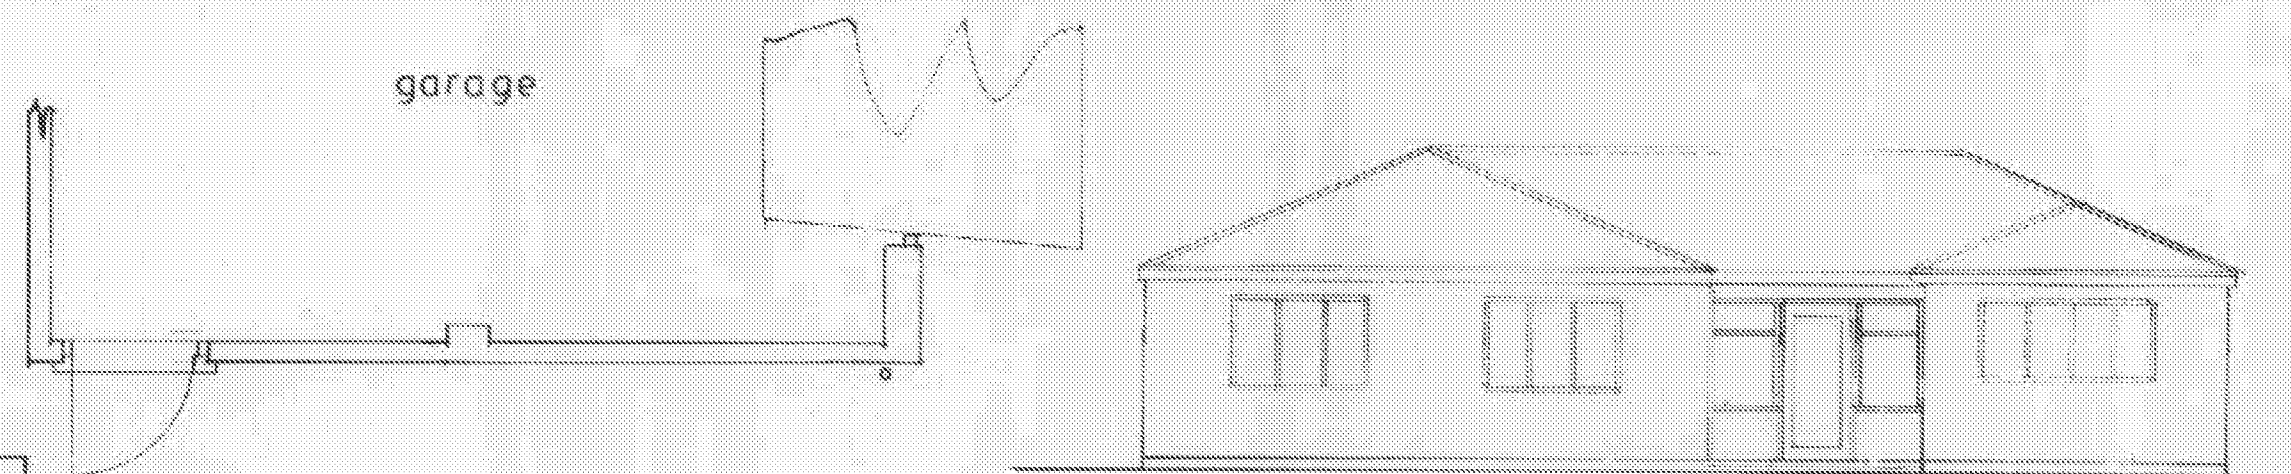


front

1 : 100




location plan

1 : 1250

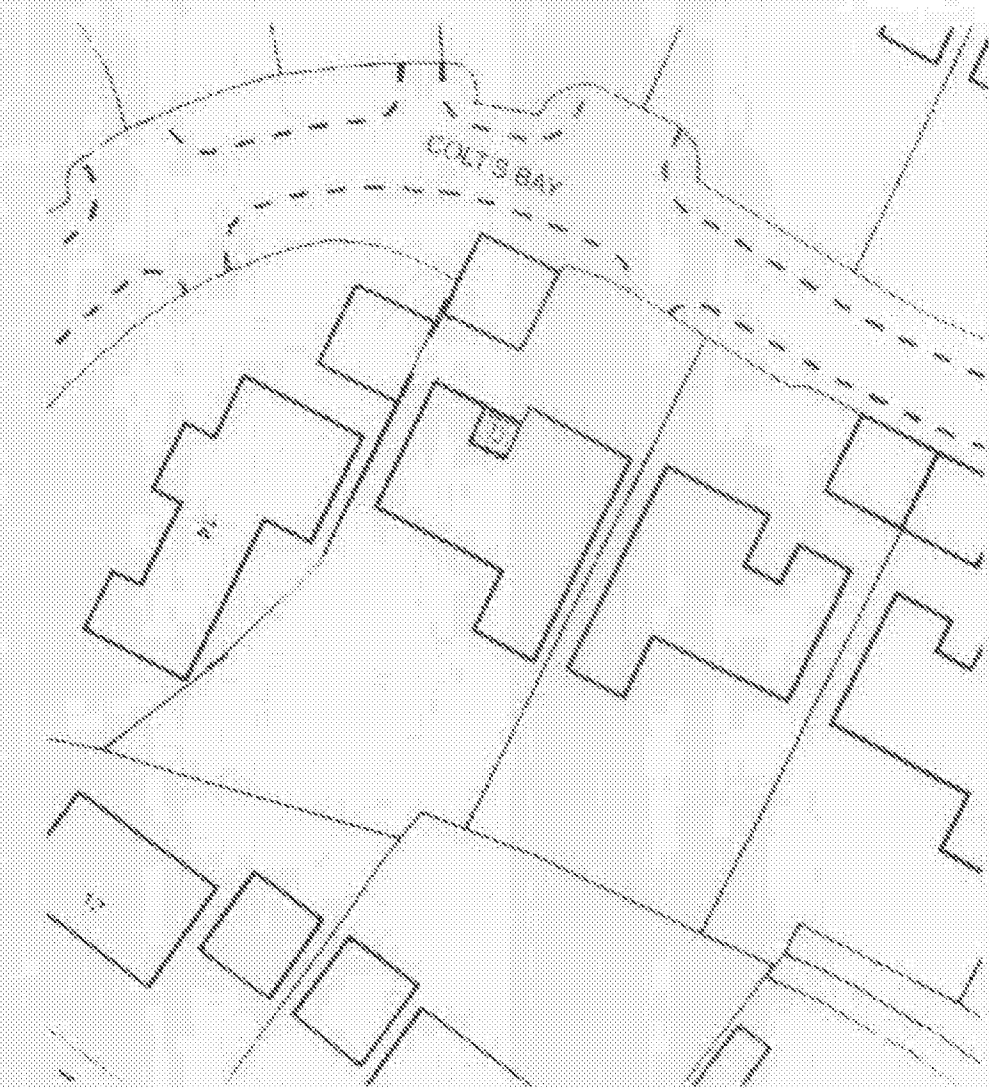

block plan

1 : 500

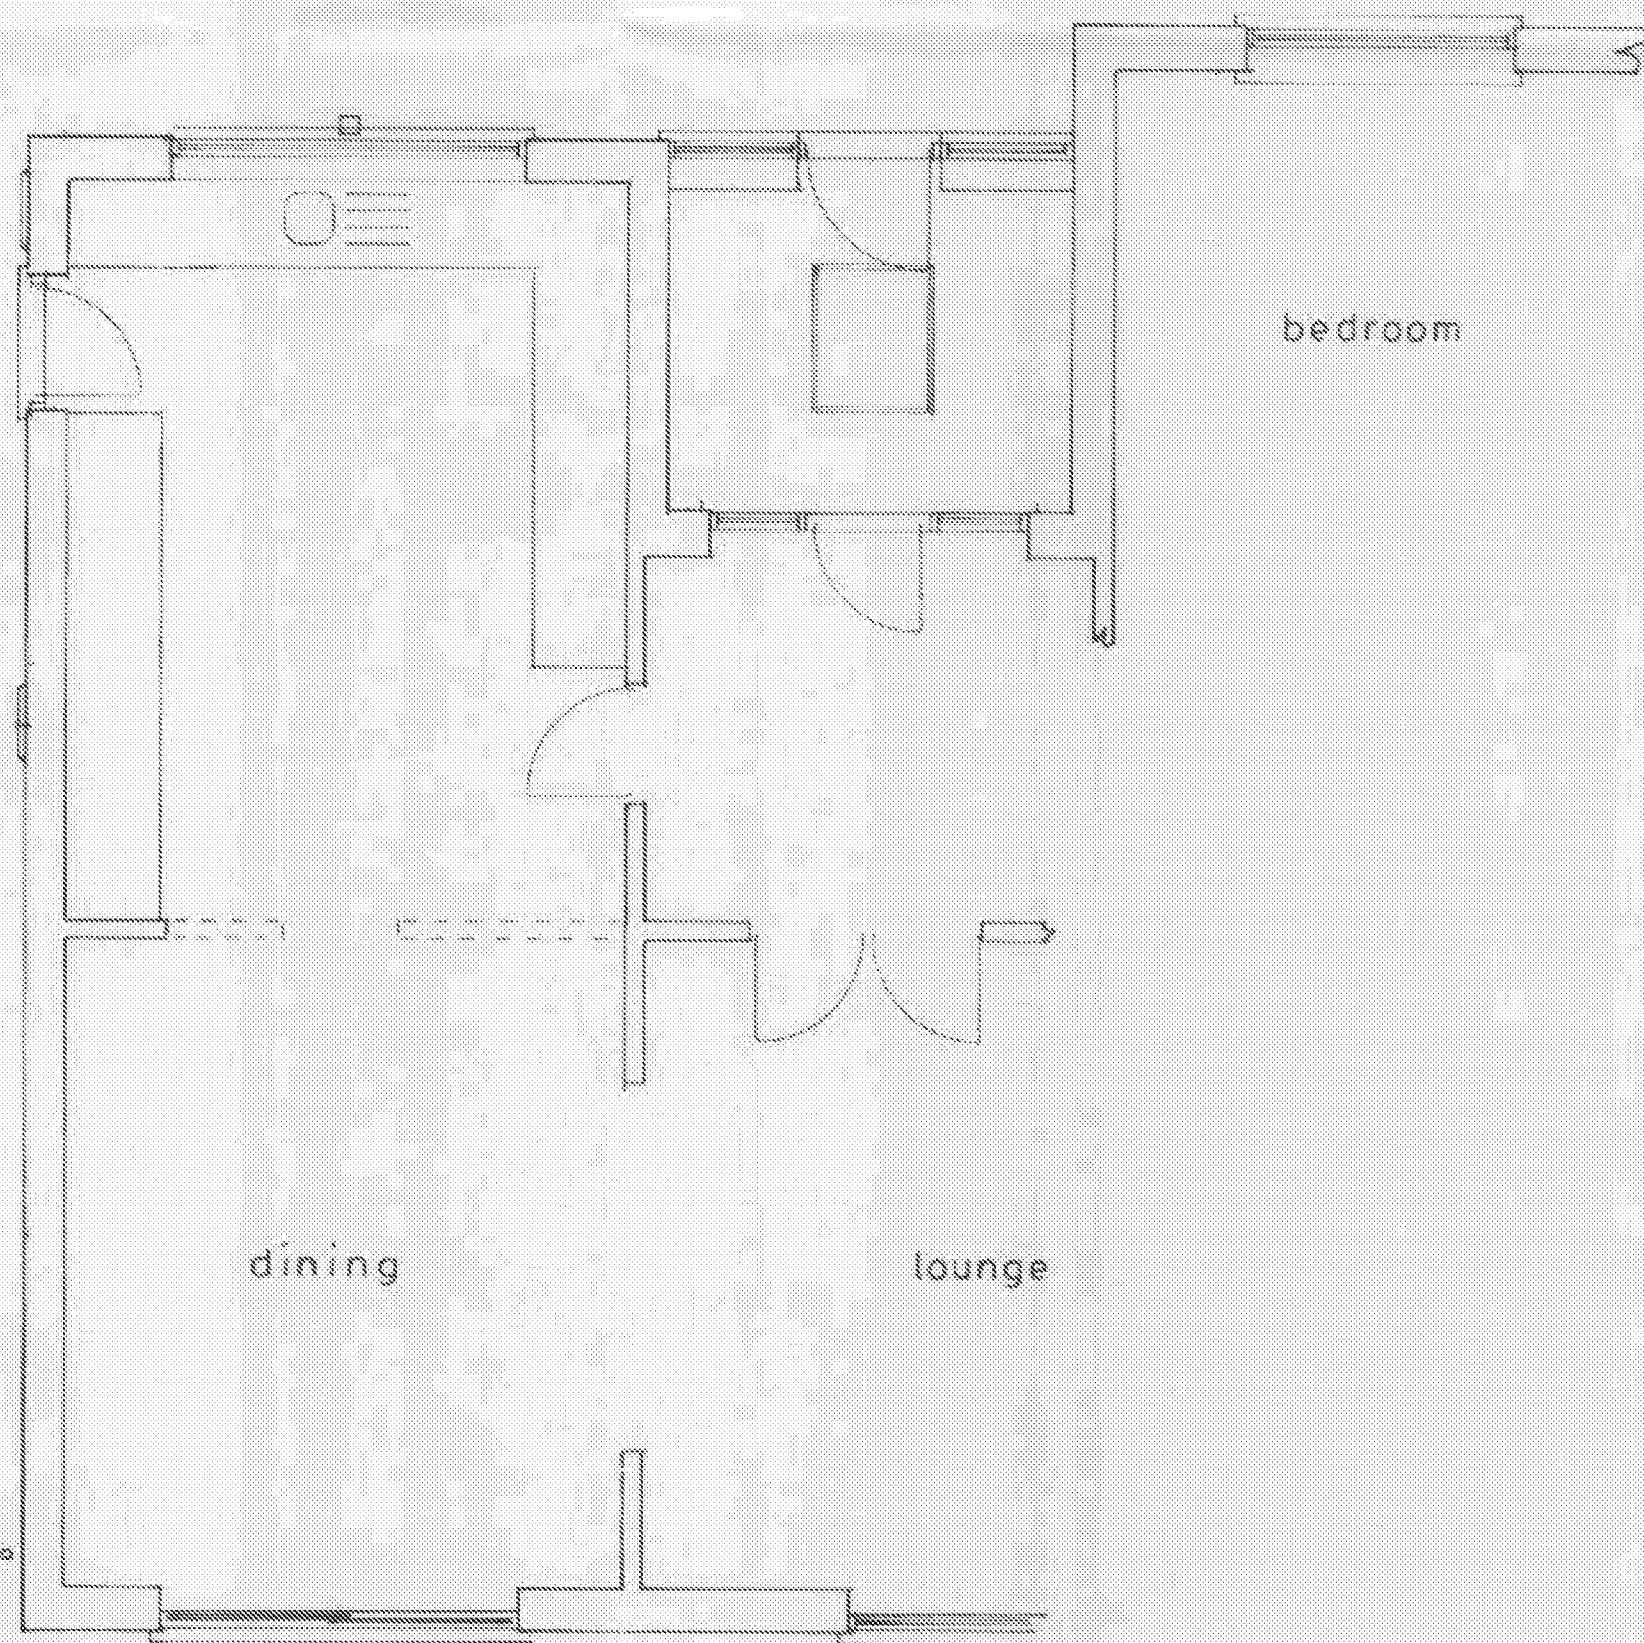

Plan

1 : 50

Proposed

PROPOSED PORCH EXTENSION AT 16, COLTS BAY, ALDWICK FOR MR. & MRS. I. PAUL.

sheet 1 a of 2

Bryan Butcher
Rainbow Cottage
Nyetimber Lane
Bognor Regis PO21 3JX

www.bryanbutcher.com