


NOTES

ROOF - GRP covered flat roof.

WALLS - Painted pebble dash render finish to match existing.

WINDOWS/DOORS - White framed PVC double glazed units.

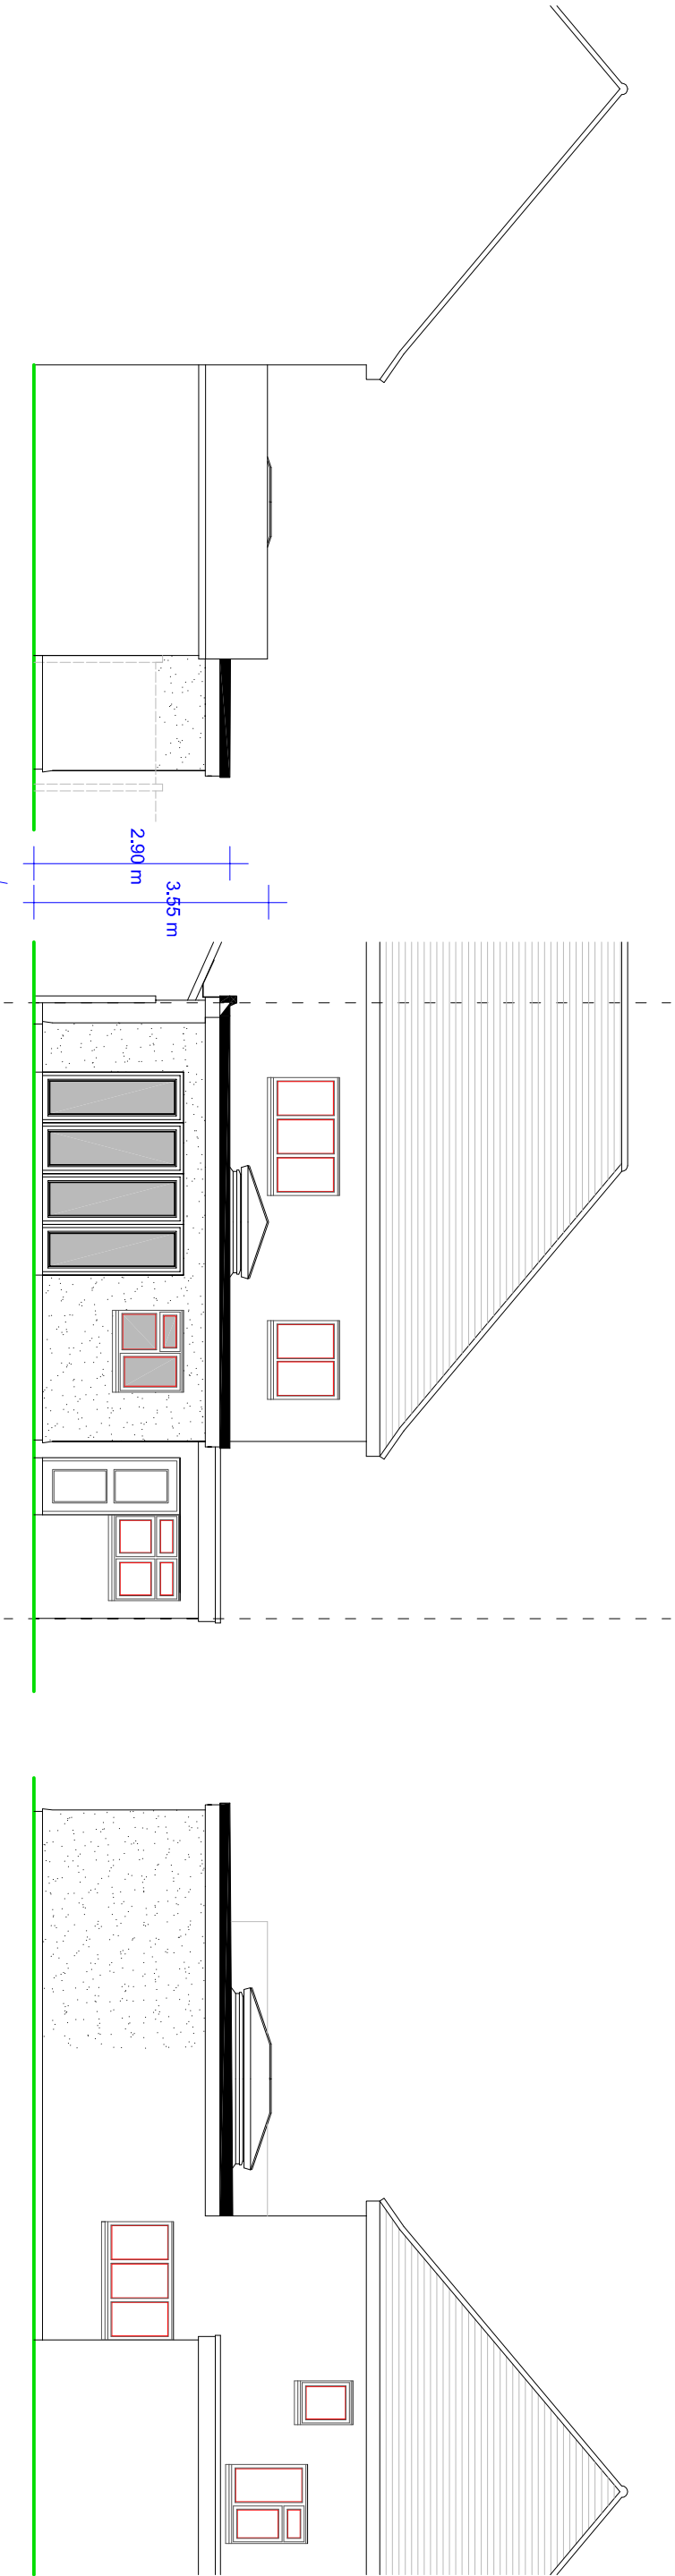

SIDE ELEVATION

REAR ELEVATION

SIDE ELEVATION

Dimensions not to exceed those stated for planning (prior approval) purposes.



PROPOSED ELEVATIONS

**SUSSEX BUILDING CONSULTANCY LIMITED**

40 ALDWICK GARDENS, ALDWICK,  
BOGNOR REGIS, WEST SUSSEX.

SCALE - 1/100 REV - A    DATE - 21/01/2020



partner  
**LABC**

3 NORTHCOTE ROAD  
BOGNOR REGIS  
PO21 9LZ  
TEL - (01243) 861979