



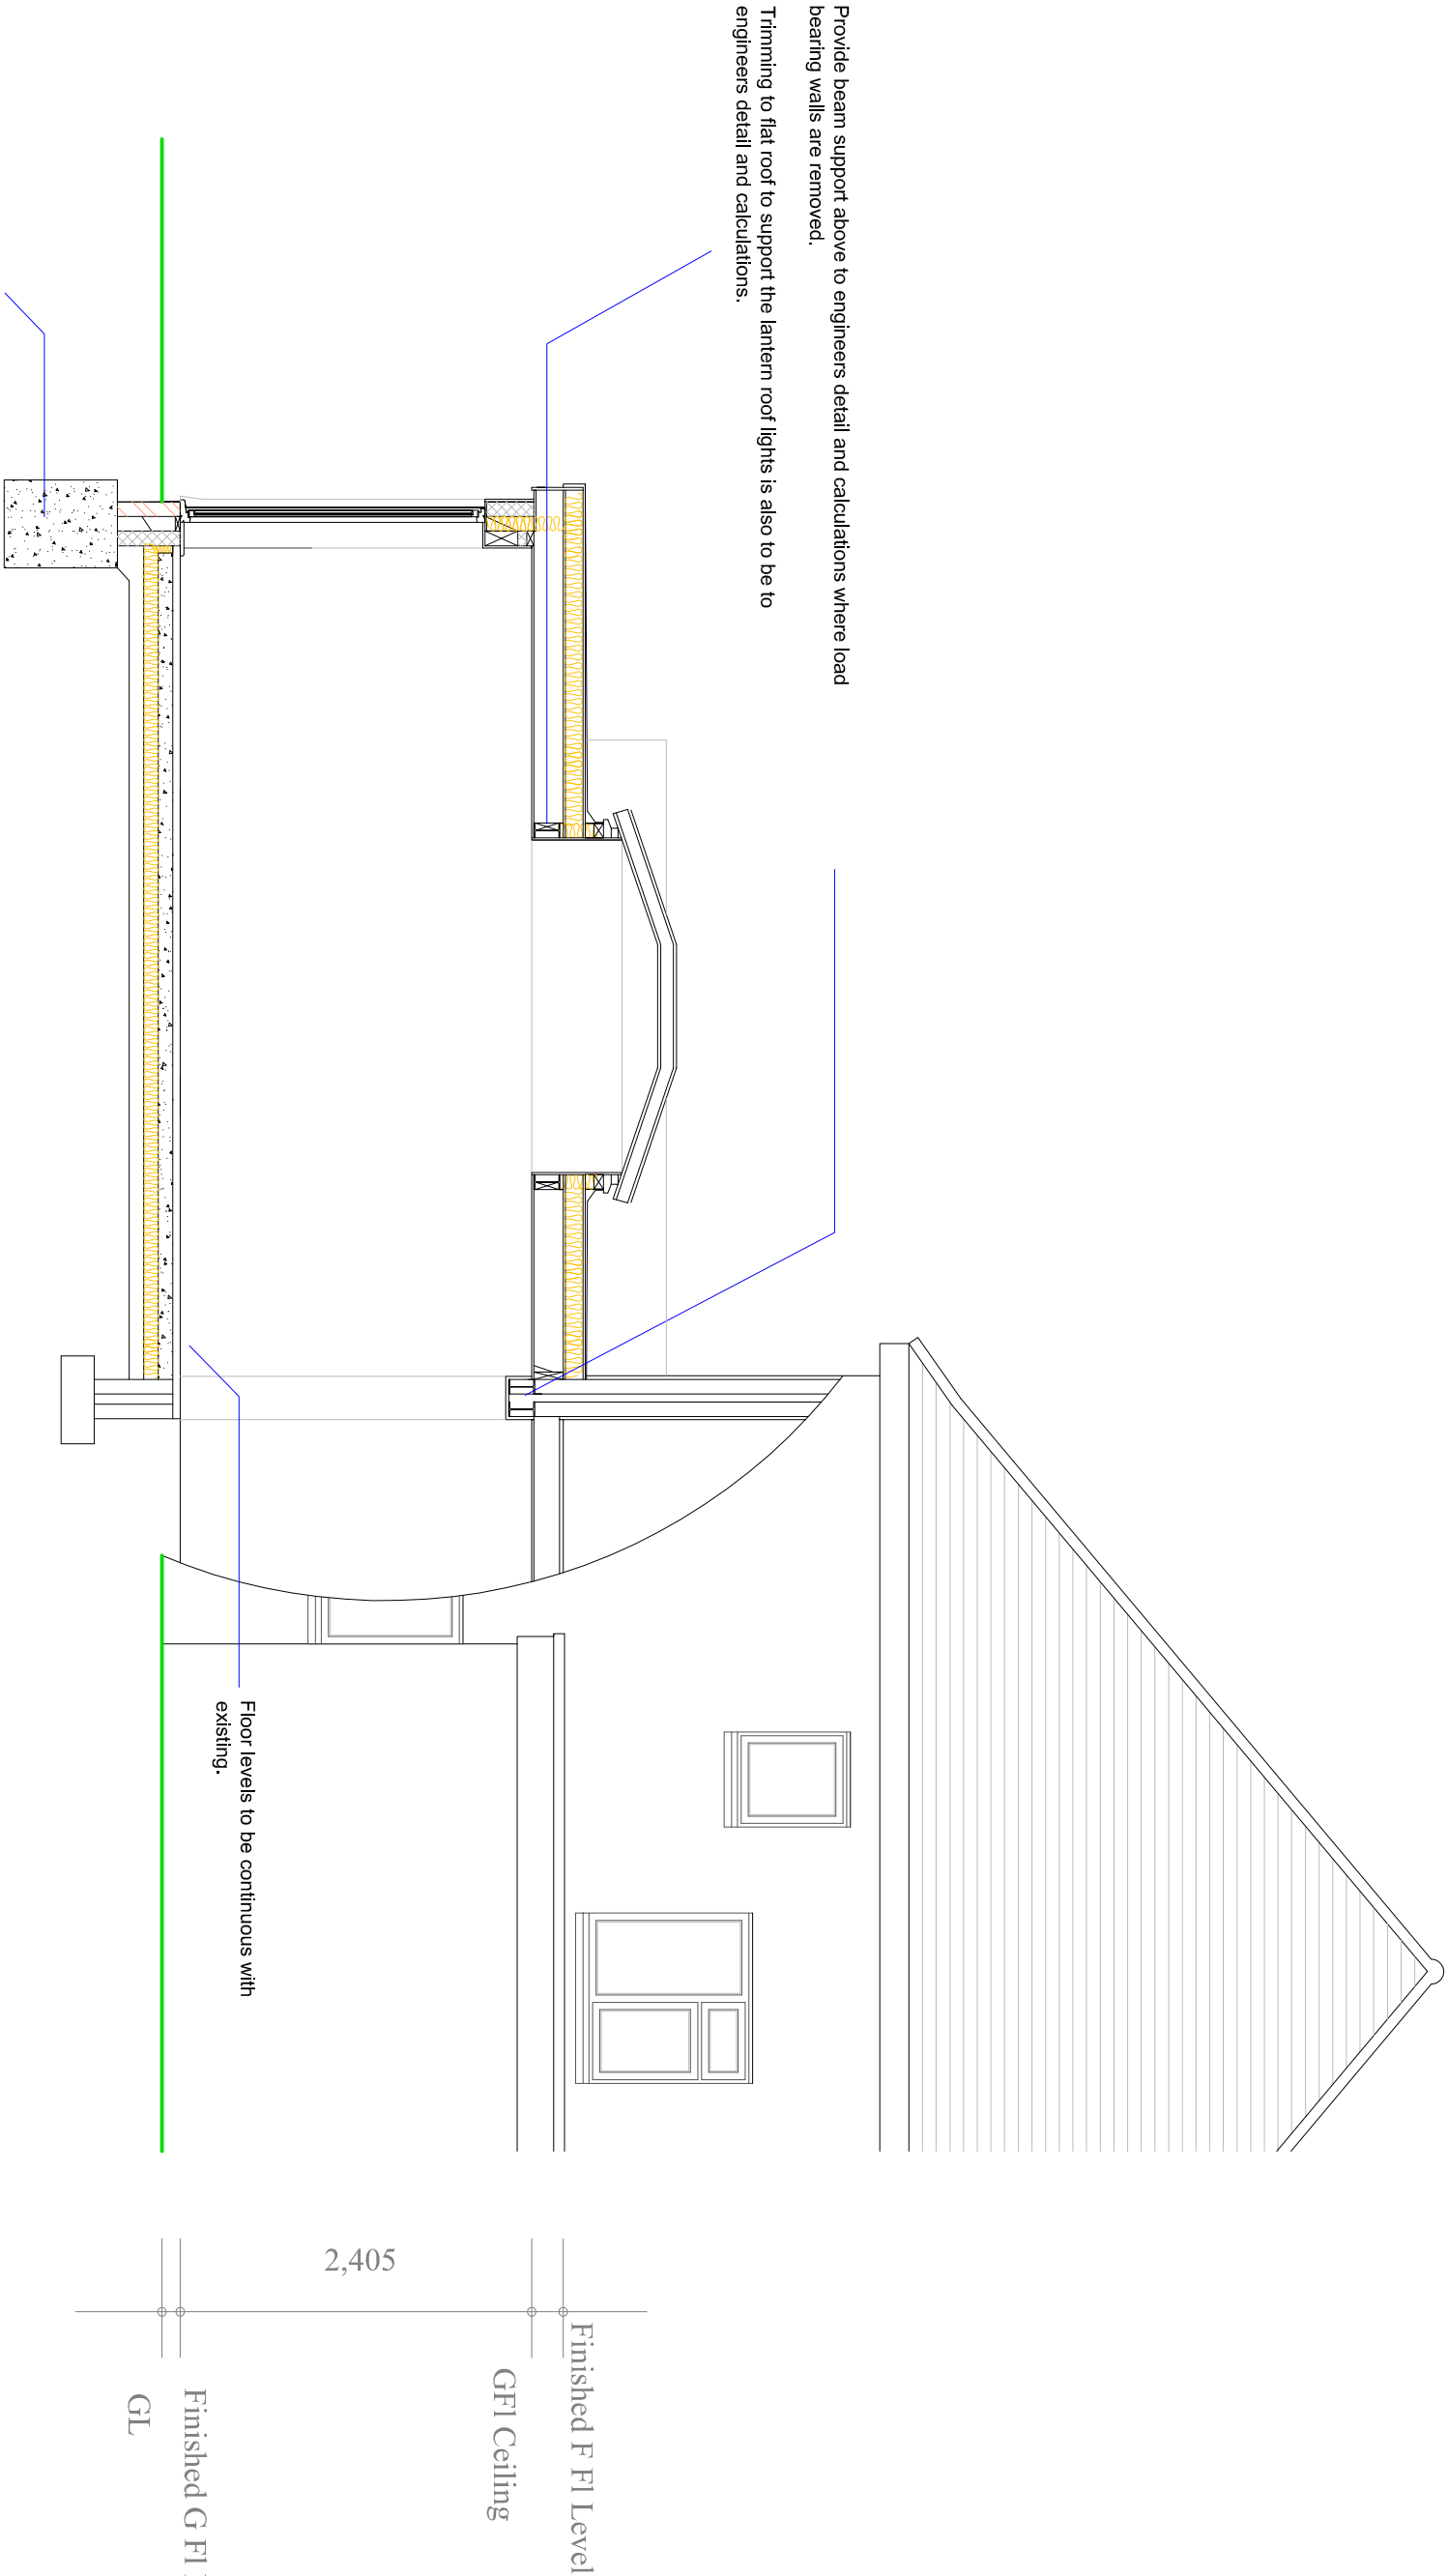

PROPOSED SECTION 'AA'

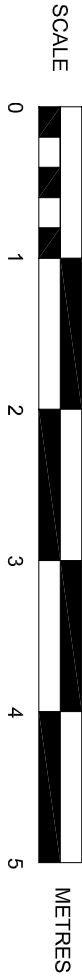

SUSSEX BUILDING CONSULTANCY LIMITED
40 ALDWICK GARDENS, ALDWICK,
BOGNOR REGIS, WEST SUSSEX.
SCALE - 1/50 REV - C DATE - 21/01/2020

**LABC**
partner
3 NORTHGATE ROAD
BOGNOR REGIS
PO21 5LZ
TEL/FAX - (01243) 861379