


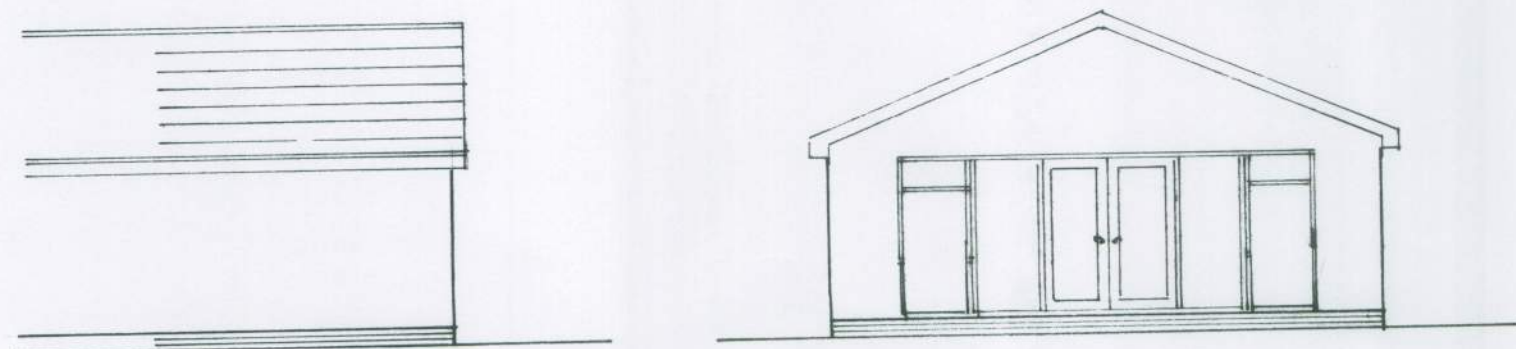

north

west


south

1 : 100




location plan

1 : 1250

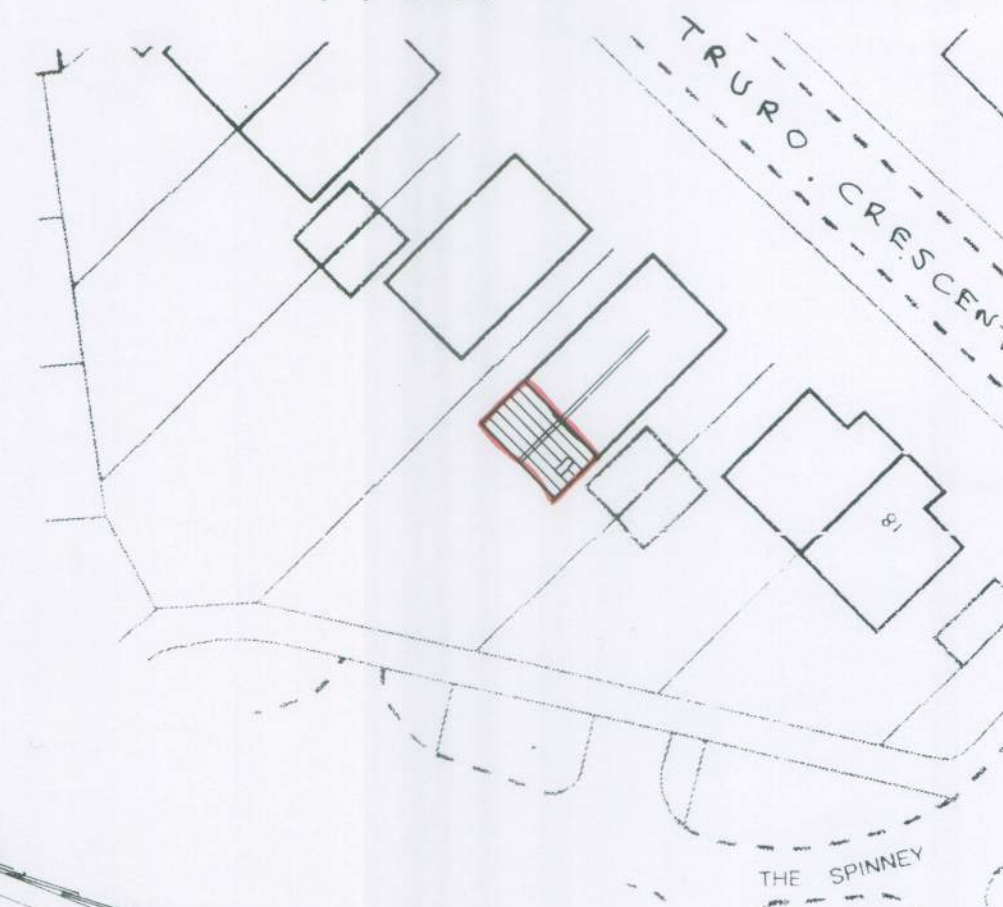


block plan

1 : 500

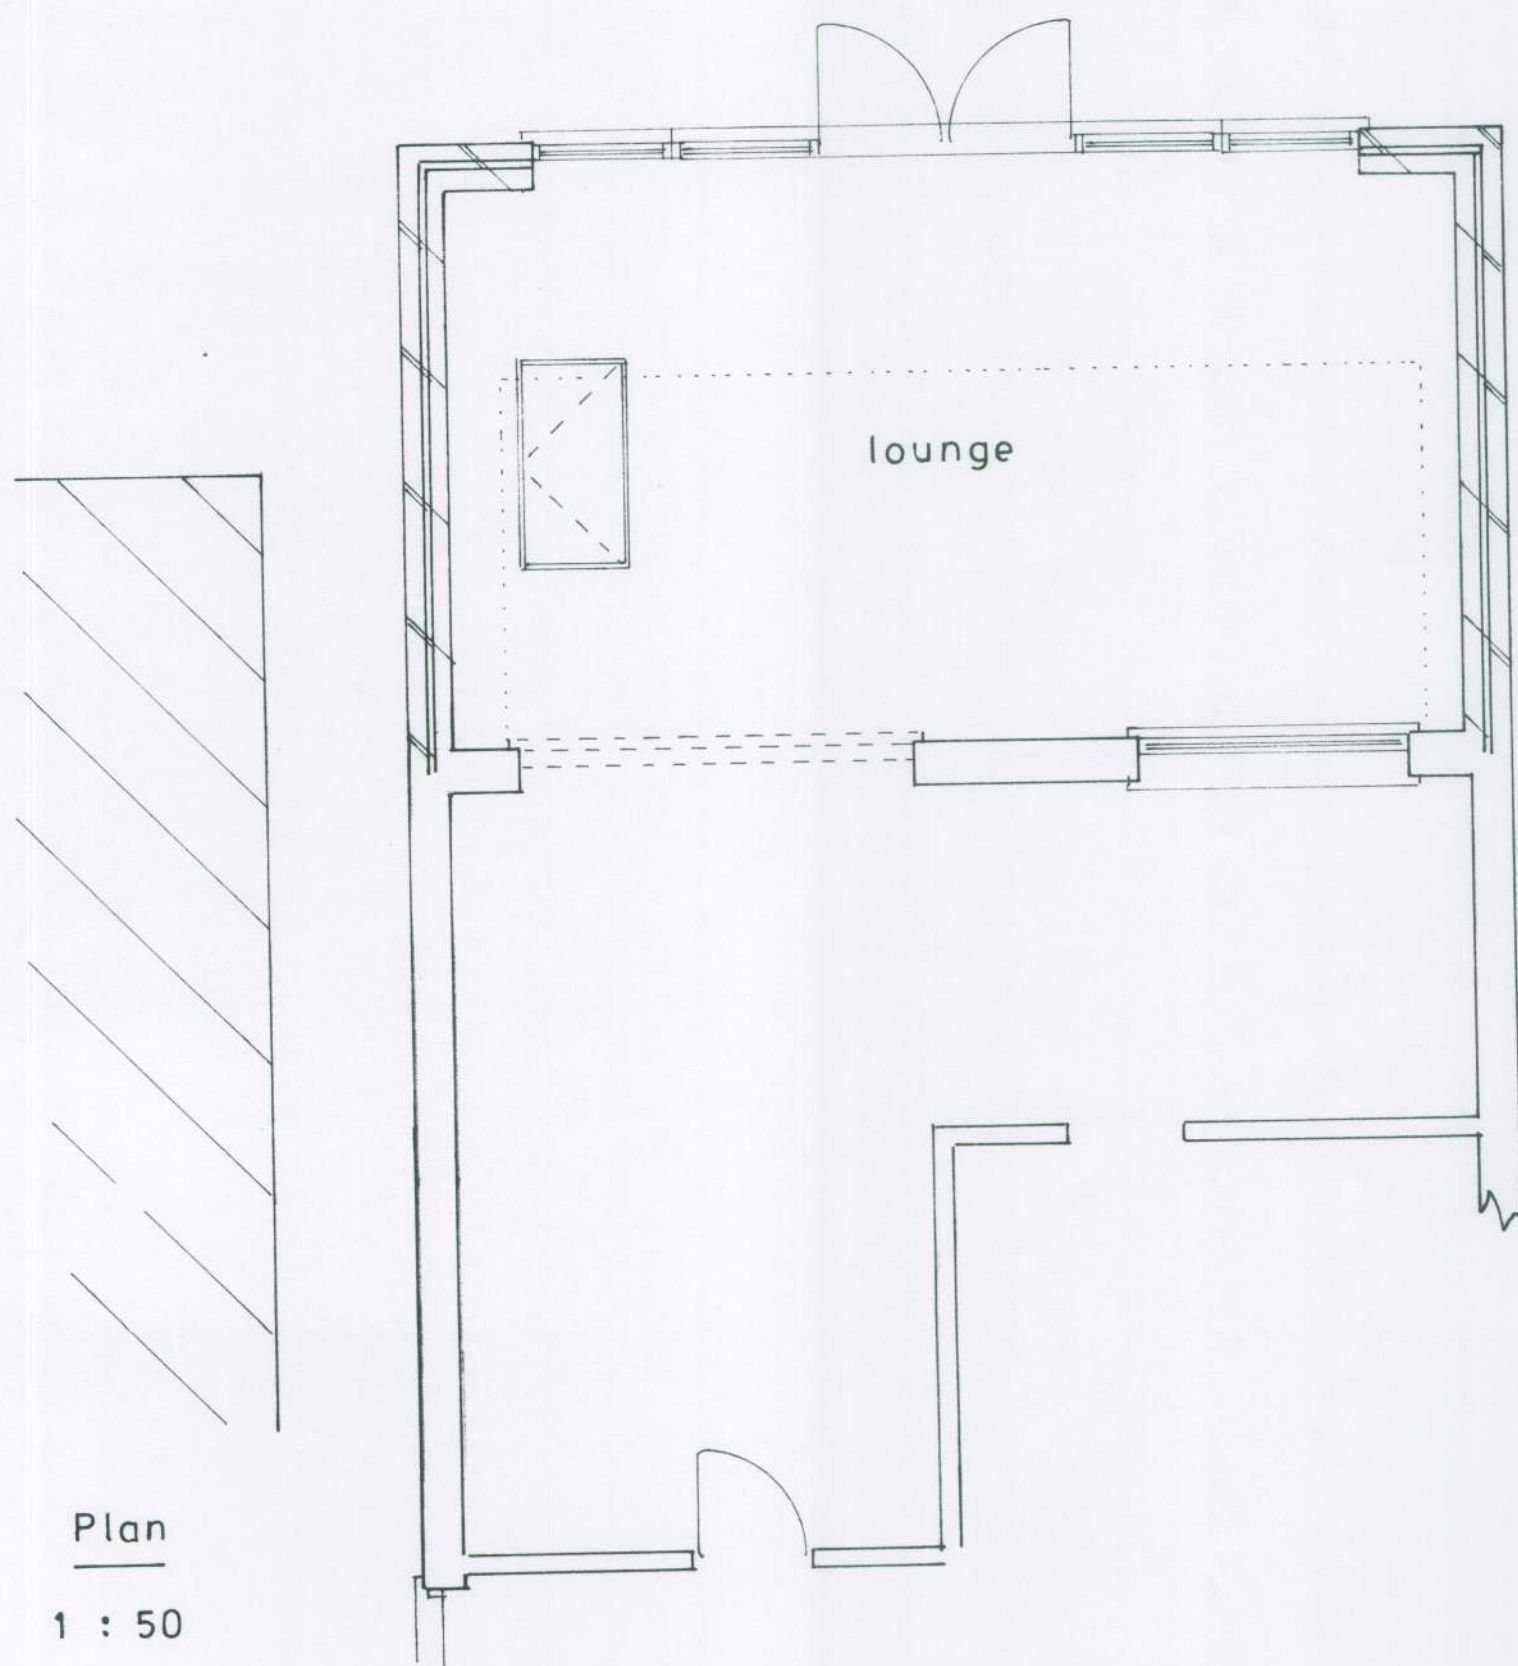

Plan

1 : 50

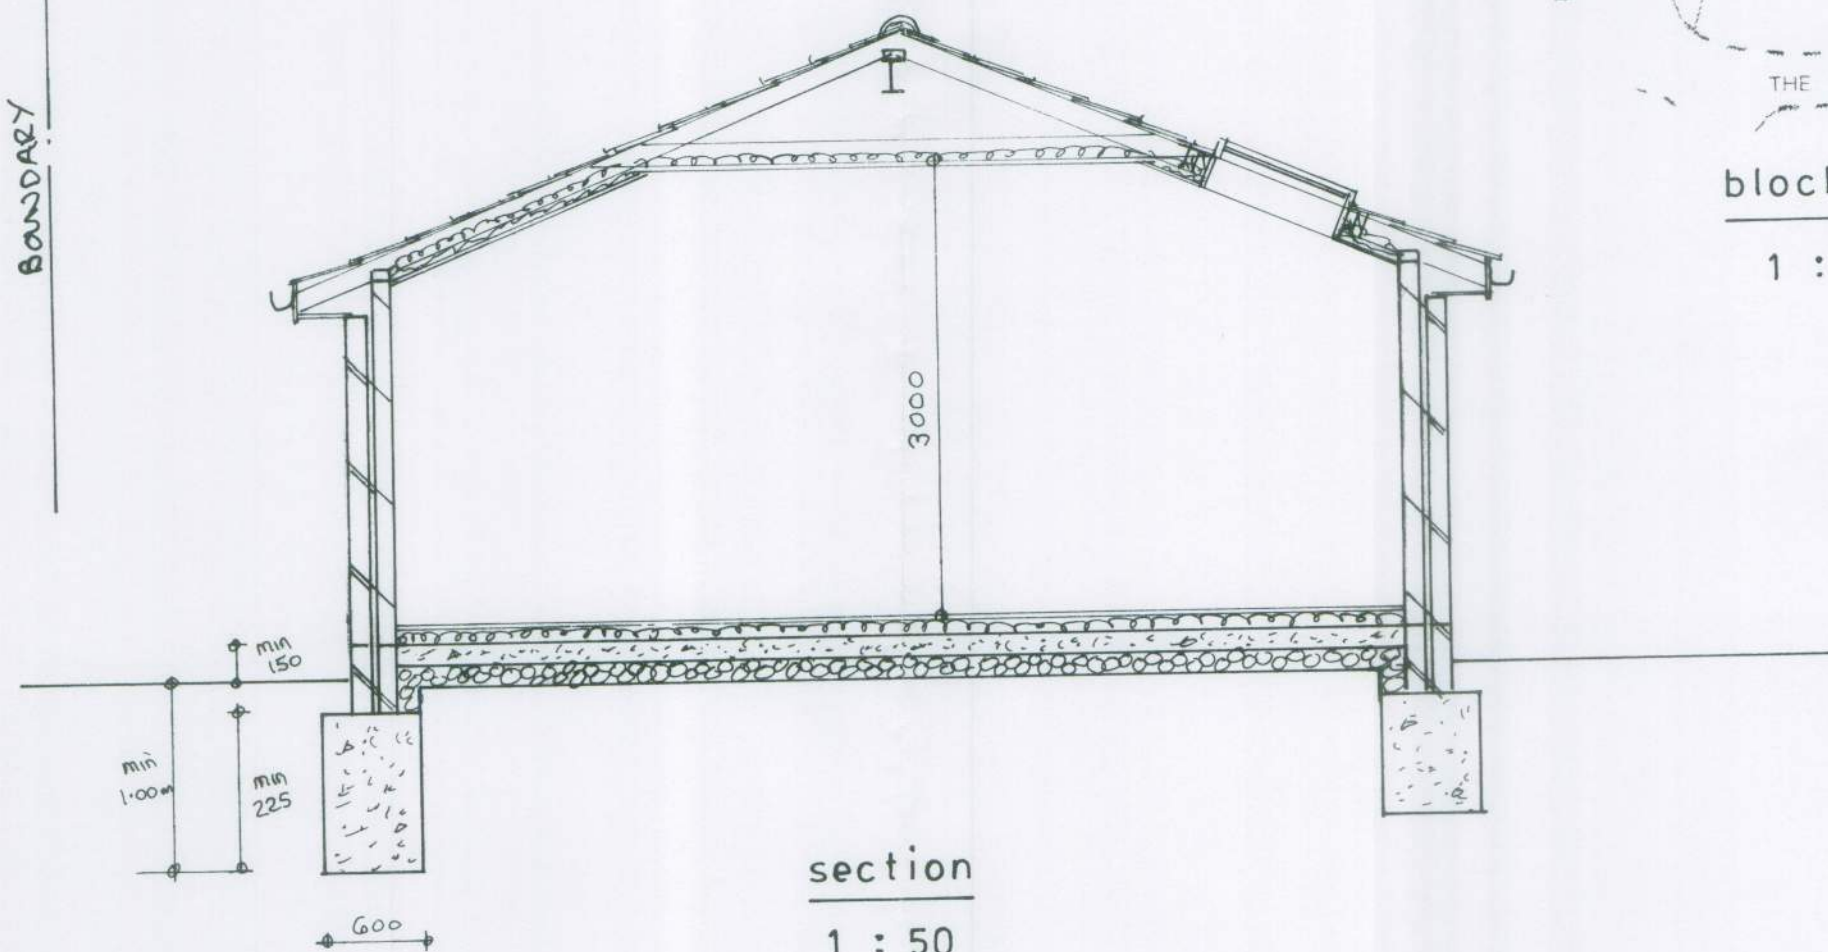

section

1 : 50

PROPOSED SINGLE STOREY EXTENSION AT 14, TRURO CRESCENT, ALDWICK FOR MR. & MRS. HAMPTON

sheet 1 of 2

Bryan Butcher
Rainbow Cottage
Nyetimber Lane
Bognor Regis PO21 3JX
01243 266871
07973 233442
bryan.butcher@btinternet.com
www.bryanbutcher.com