


north

west

south


1 : 100

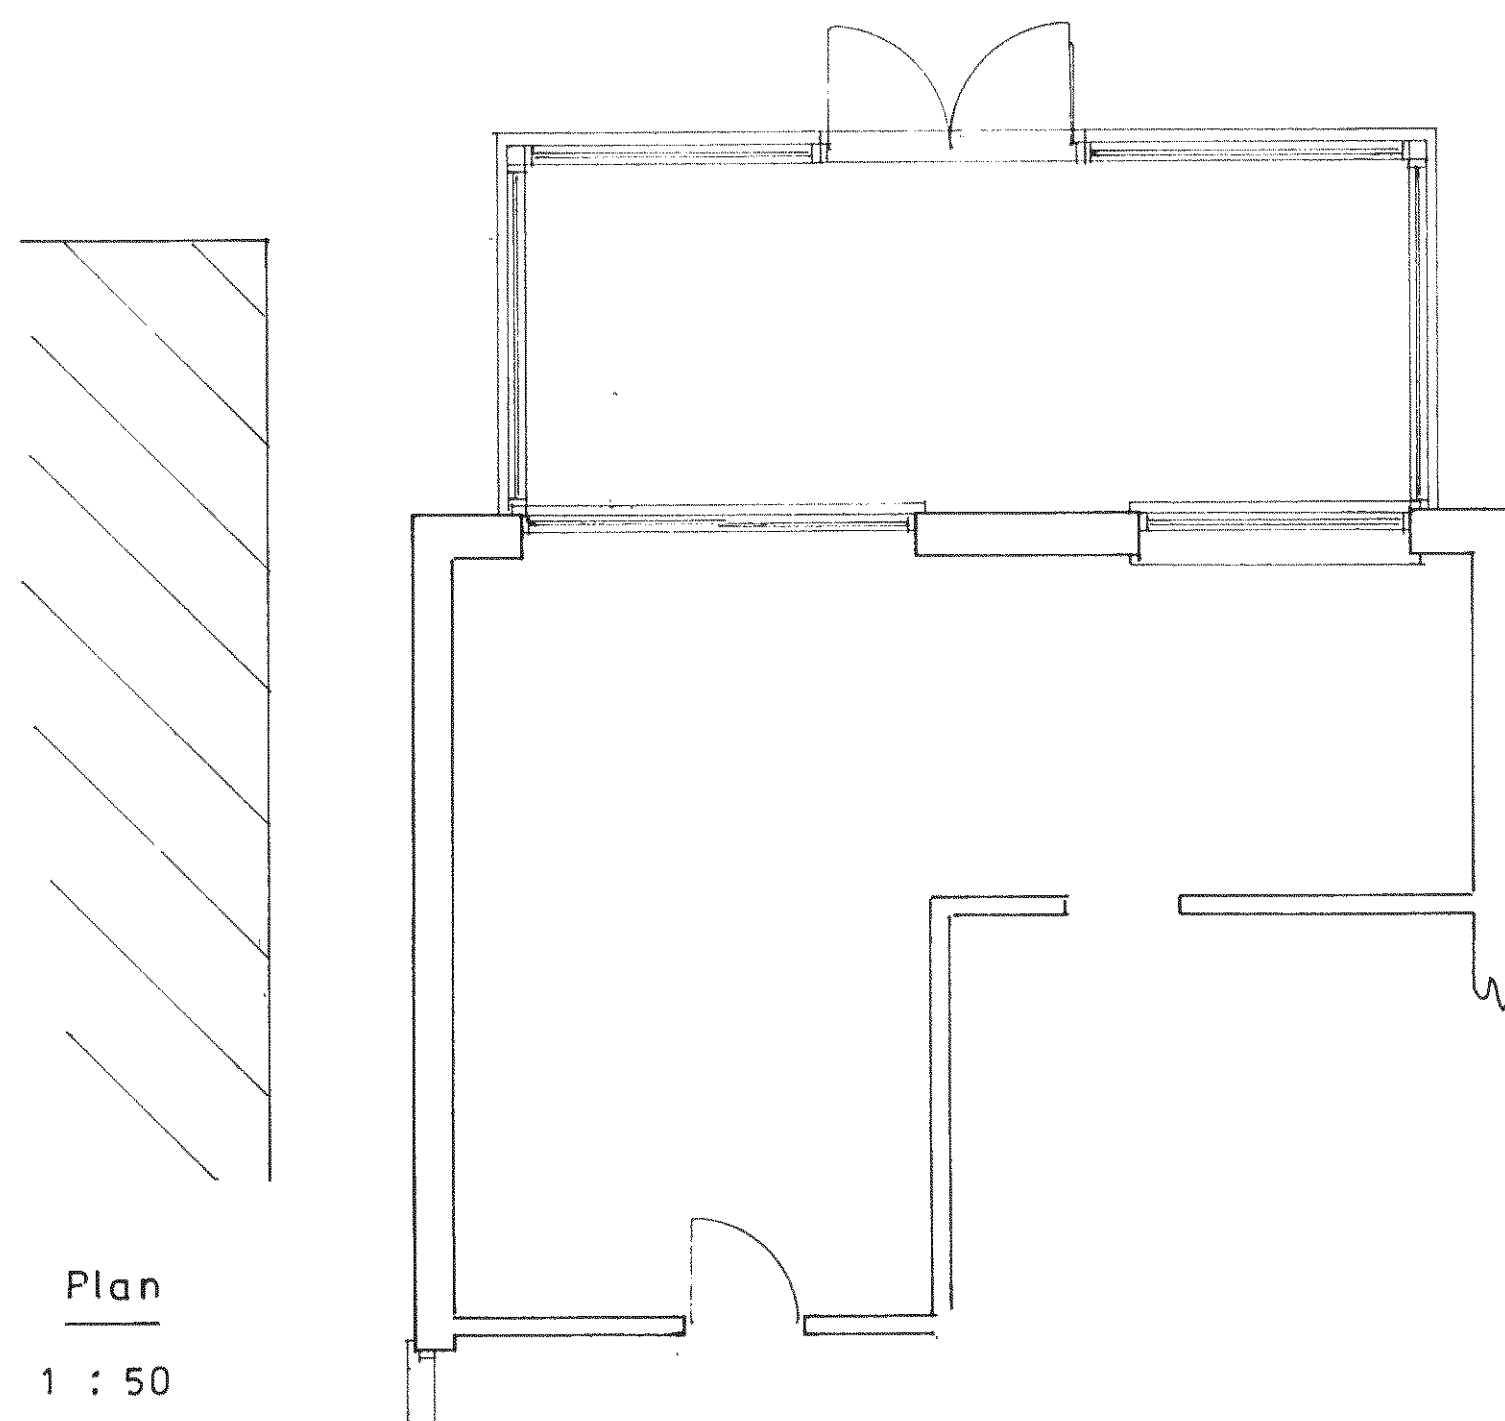

Plan


1 : 50

Existing

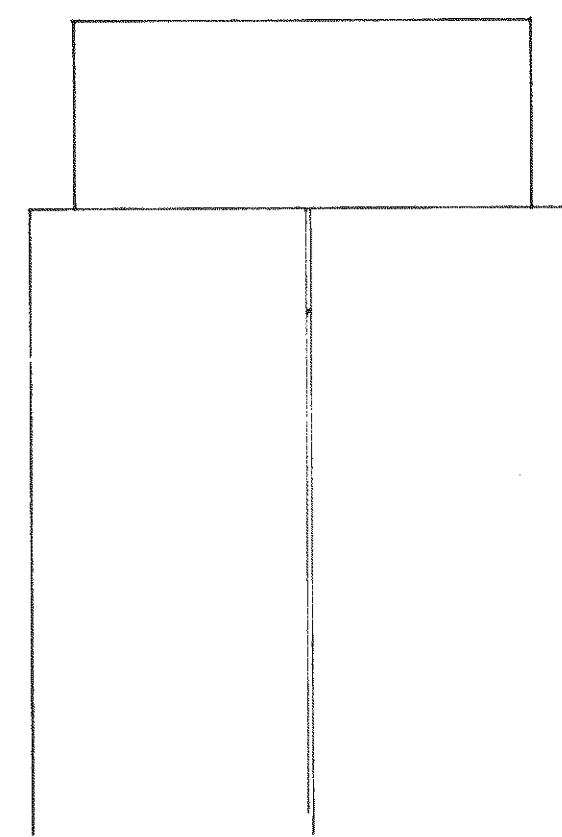

roof plan

1 : 50

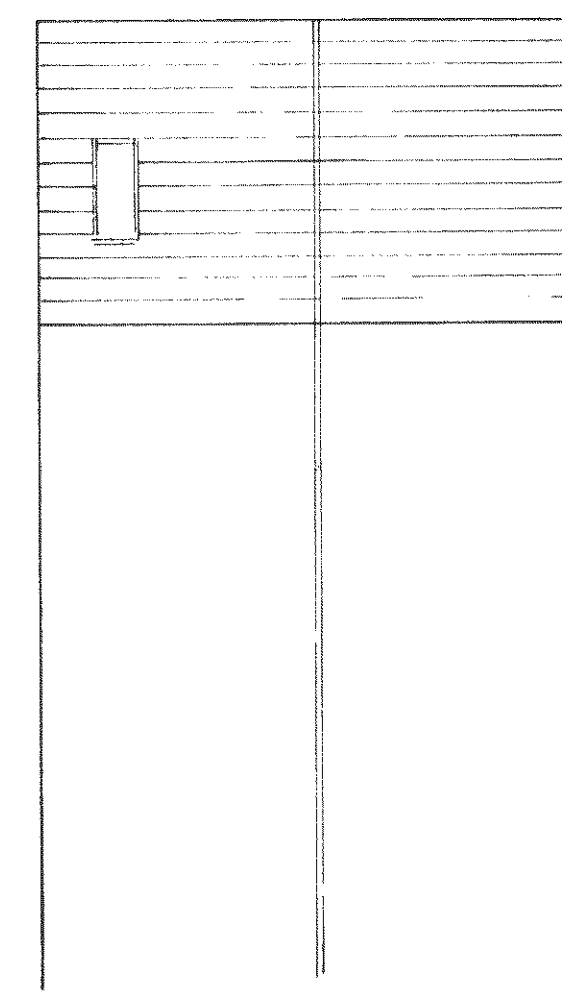

proposed roof plan

sheet 2 of 2

PROPOSED SINGLE STOREY EXTENSION AT 14, TRURO CRESCENT, ALDWICK FOR MR. & MRS. HAMPTON.

Bryan Butcher
Rainbow Cottage
Nyetimber Lane PO21 3JX
Bognor Regis
01243 266871
07973 233442
bryan.butcher@btinternet.com
www.bryanbutcher.com