


17 NYEWOOD LAN PO21 2QB

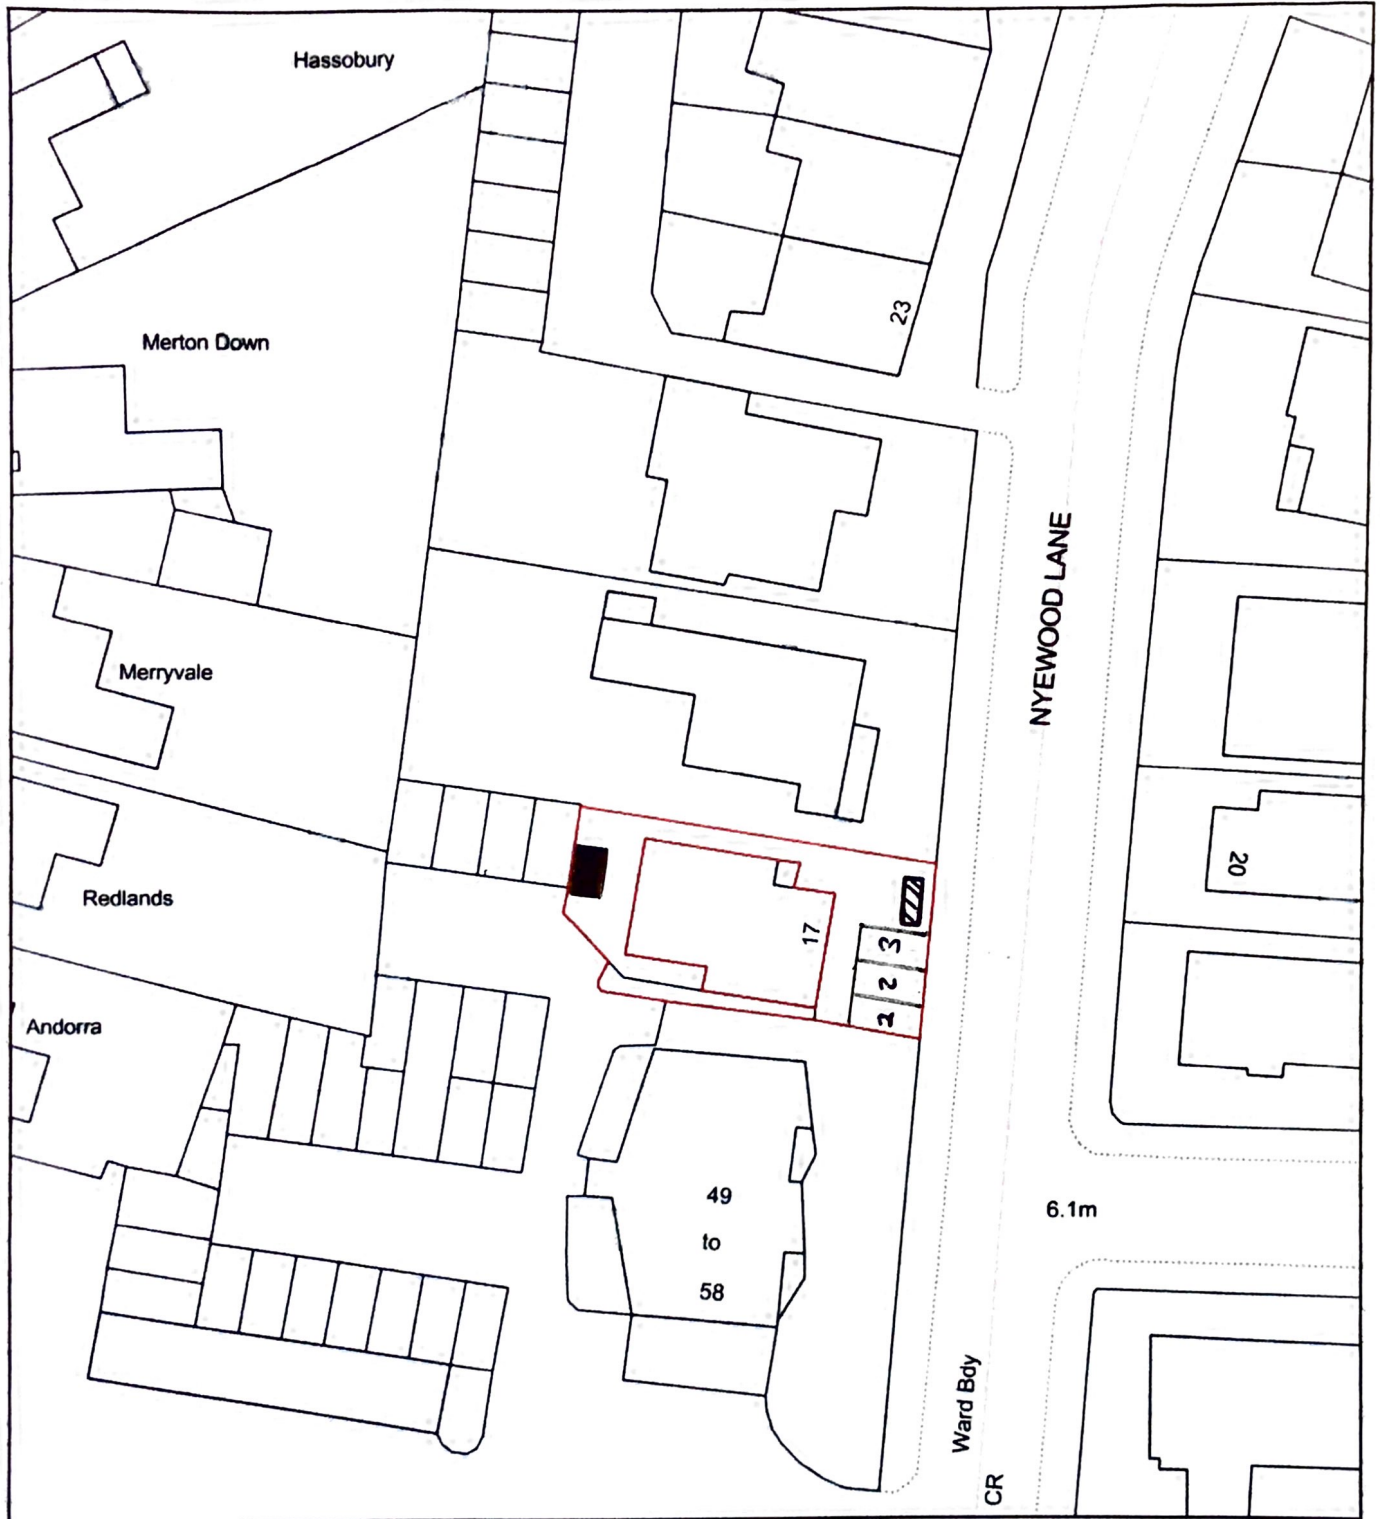

□ = OFF ROAD PARKING SPACE FOR CAR

■ = POSITION OF BIKE RACK FOR 8 PERSONS

▨ = POSITION OF BINS



0 20
Metres



Plan Produced for: CHANGE OF USE APPLICATION

Date Produced: 02 Jun 2017

Plan Reference Number: TQRQM17153135838134

Scale: 1:500 @ A4