


17 NYEWOOD LANE

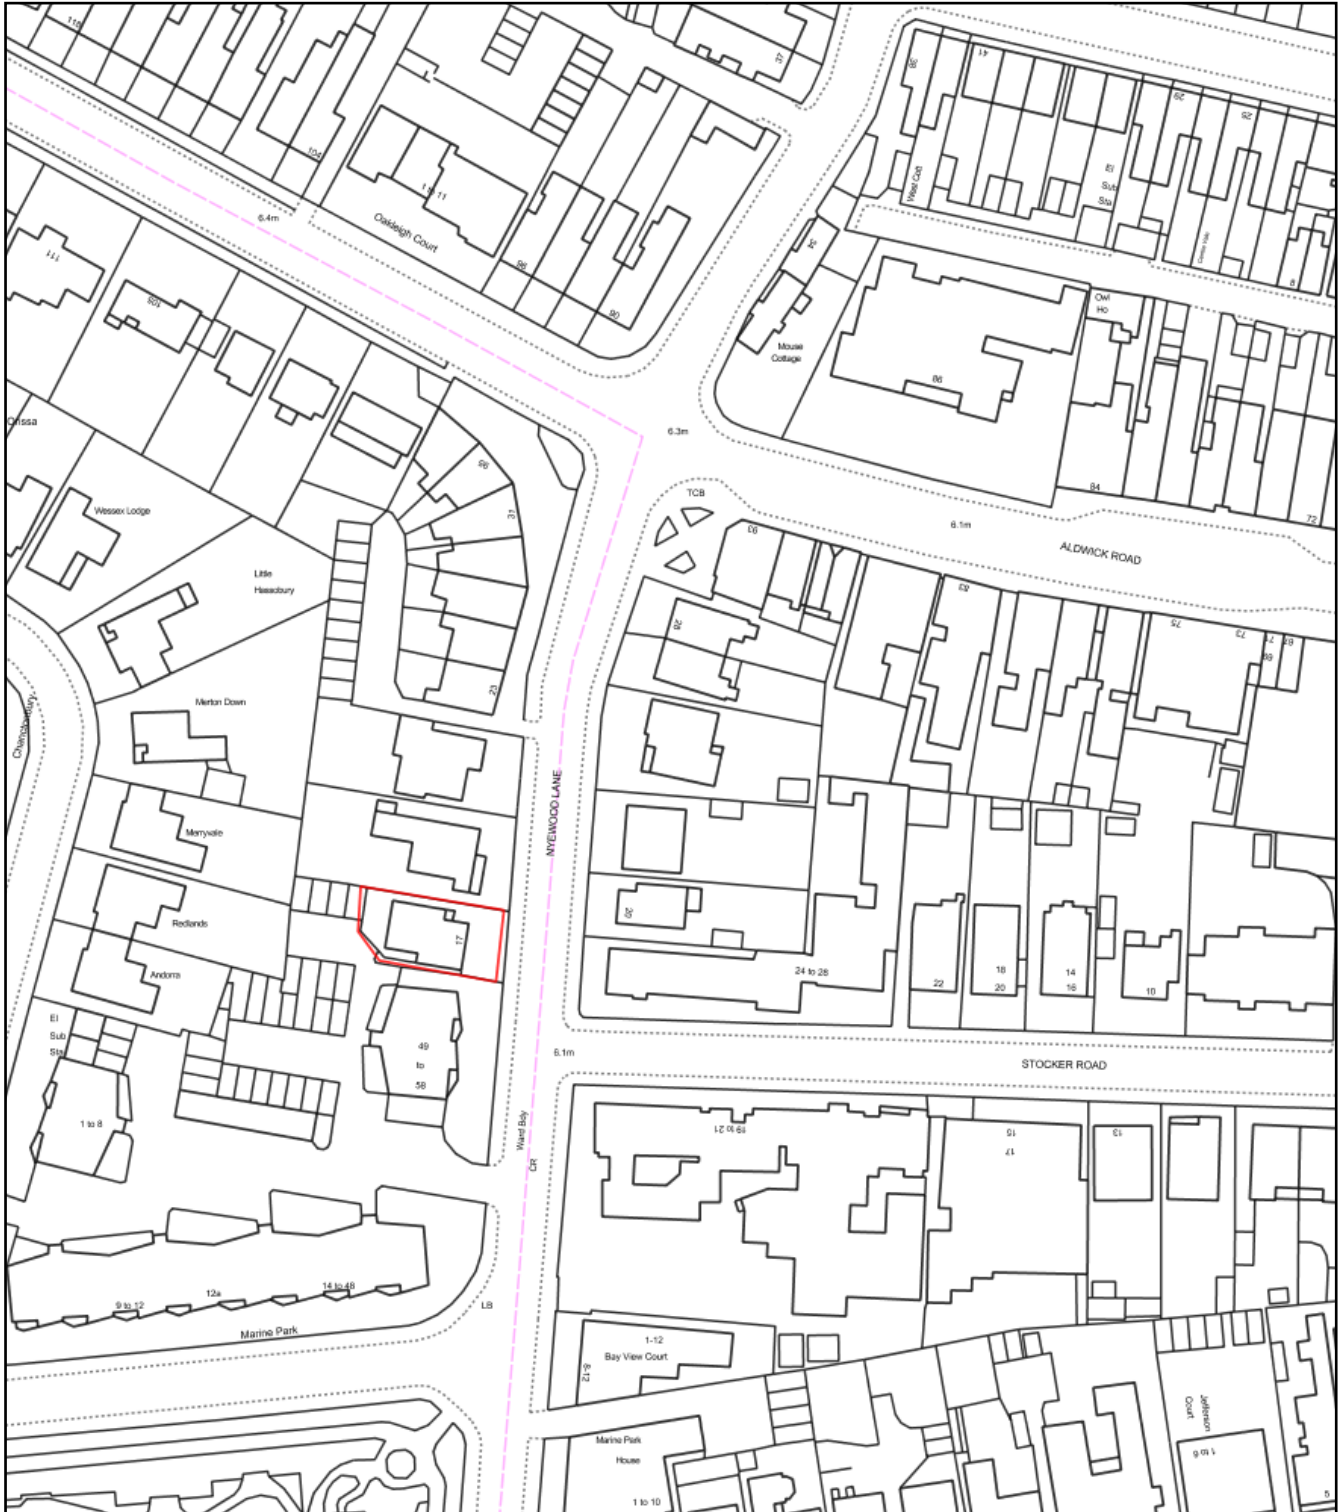

0 50
Metres



Plan Produced for: CHANGE OF USE APPLICATION

Date Produced: 06 Jul 2017

Plan Reference Number: TQRQM17187135535356

Scale: 1:1250 @ A4