


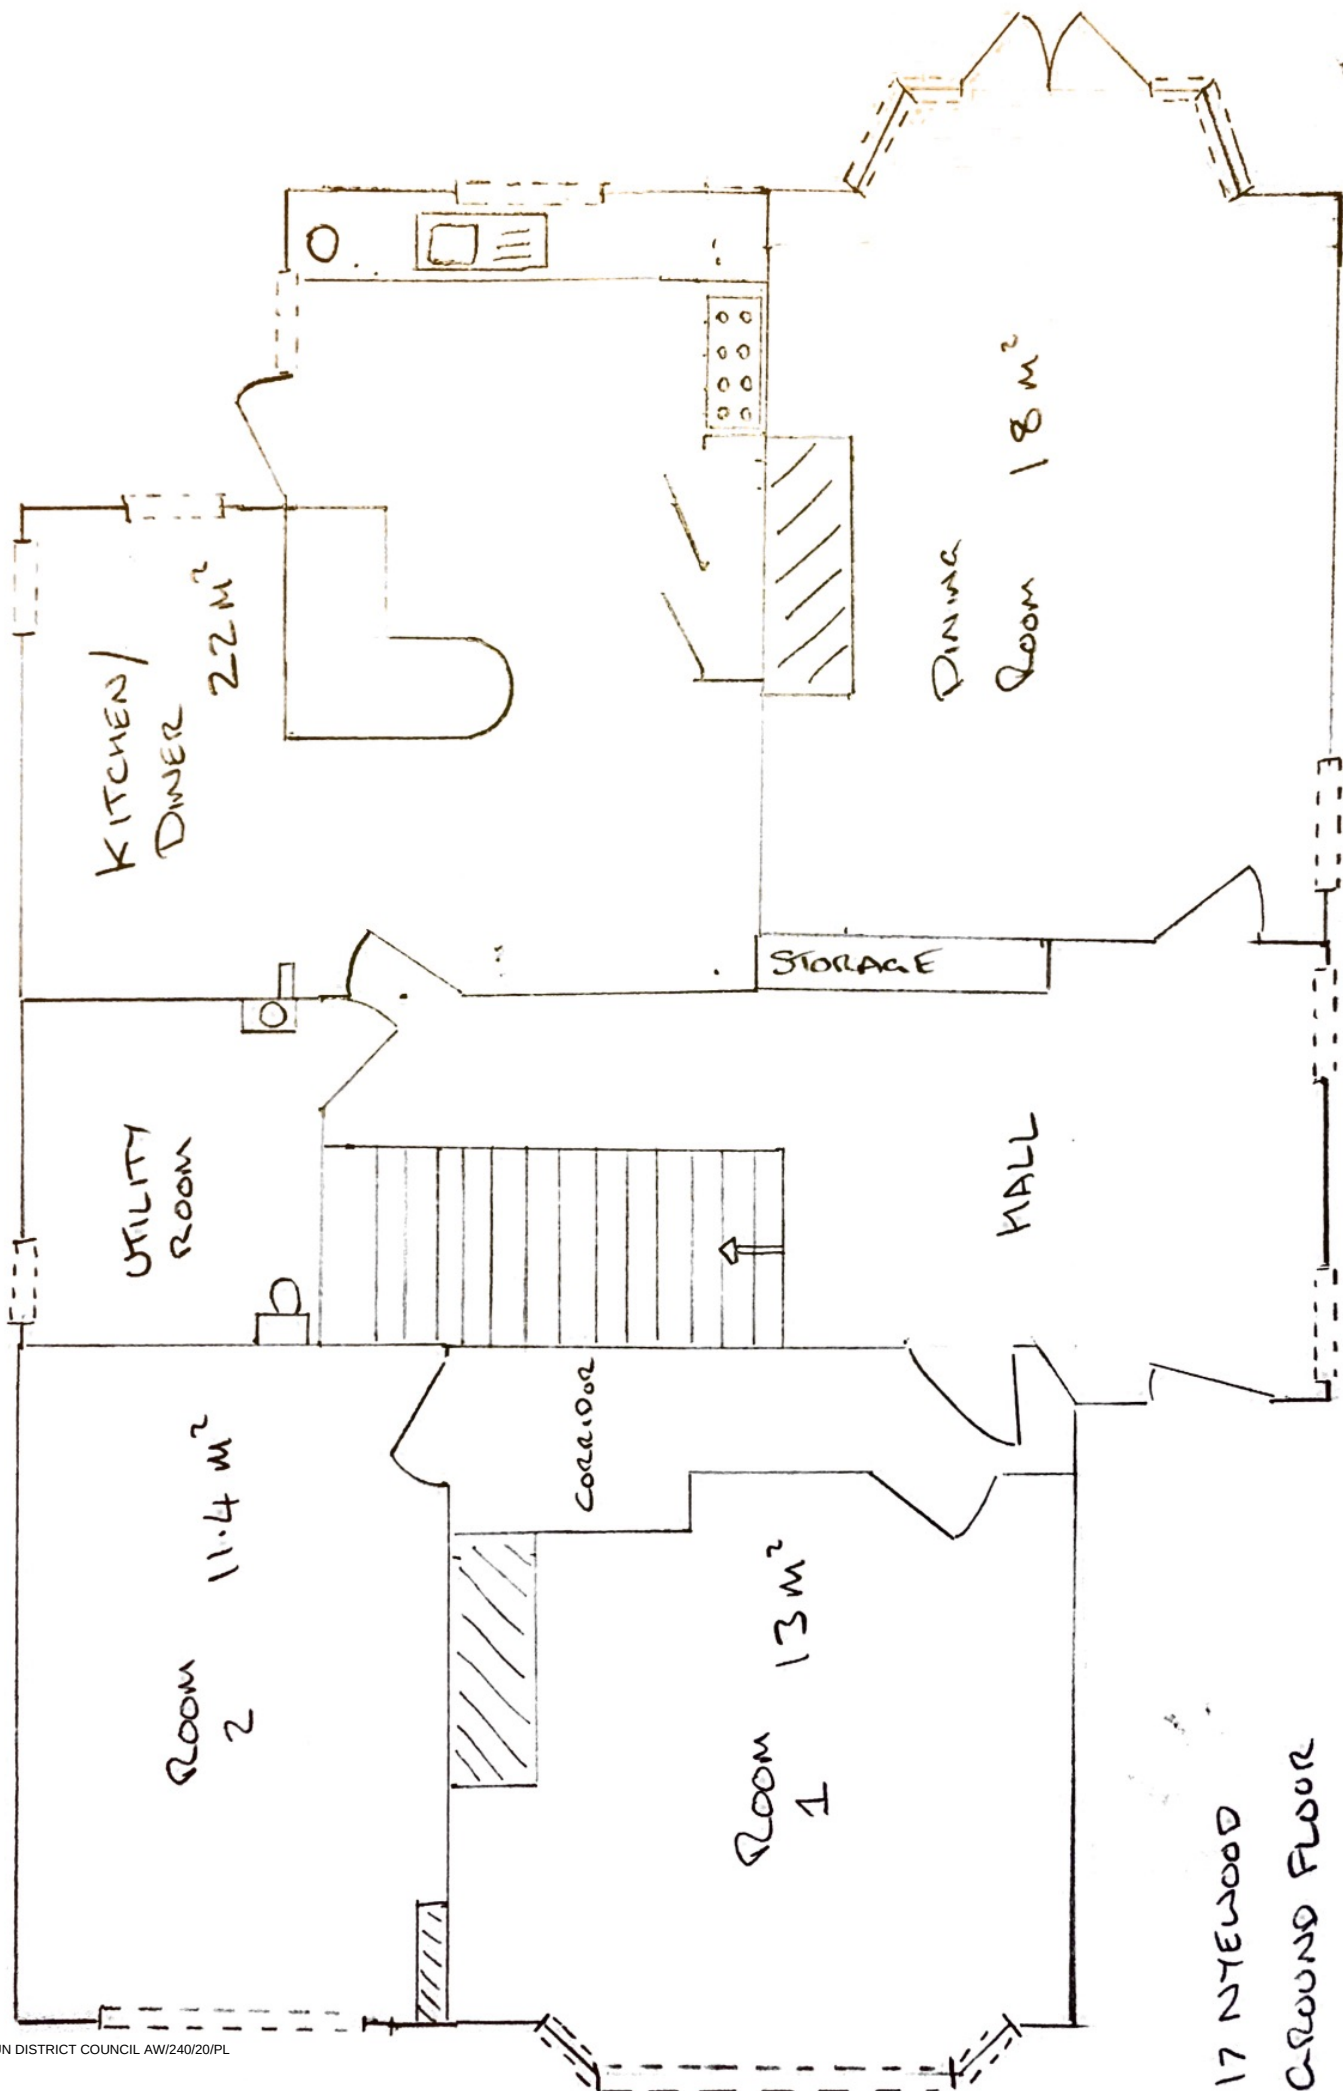

17 NYEWOOD
GROUND FLOOR
1:50 SCALE