




LOCATION PLAN

ARUN DISTRICT COUNCIL			
10	AW 241	09	+
RECEIVED			

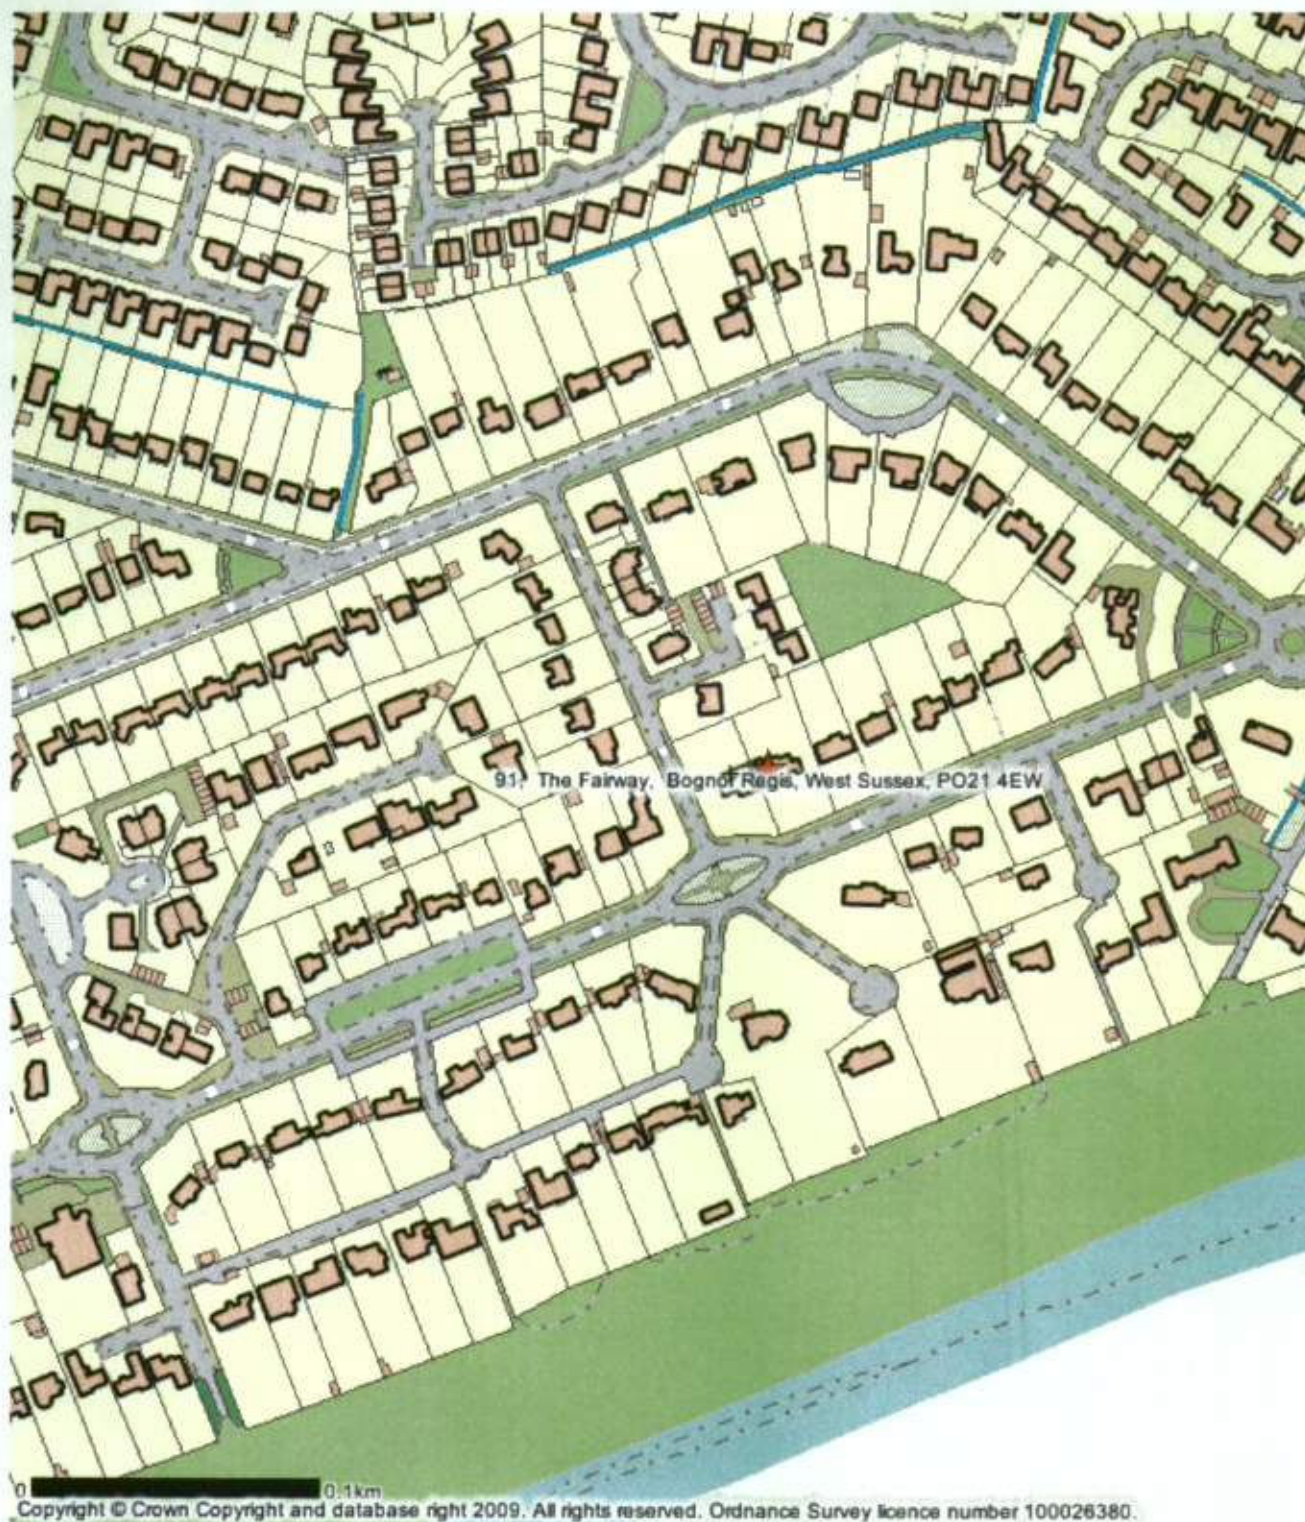