


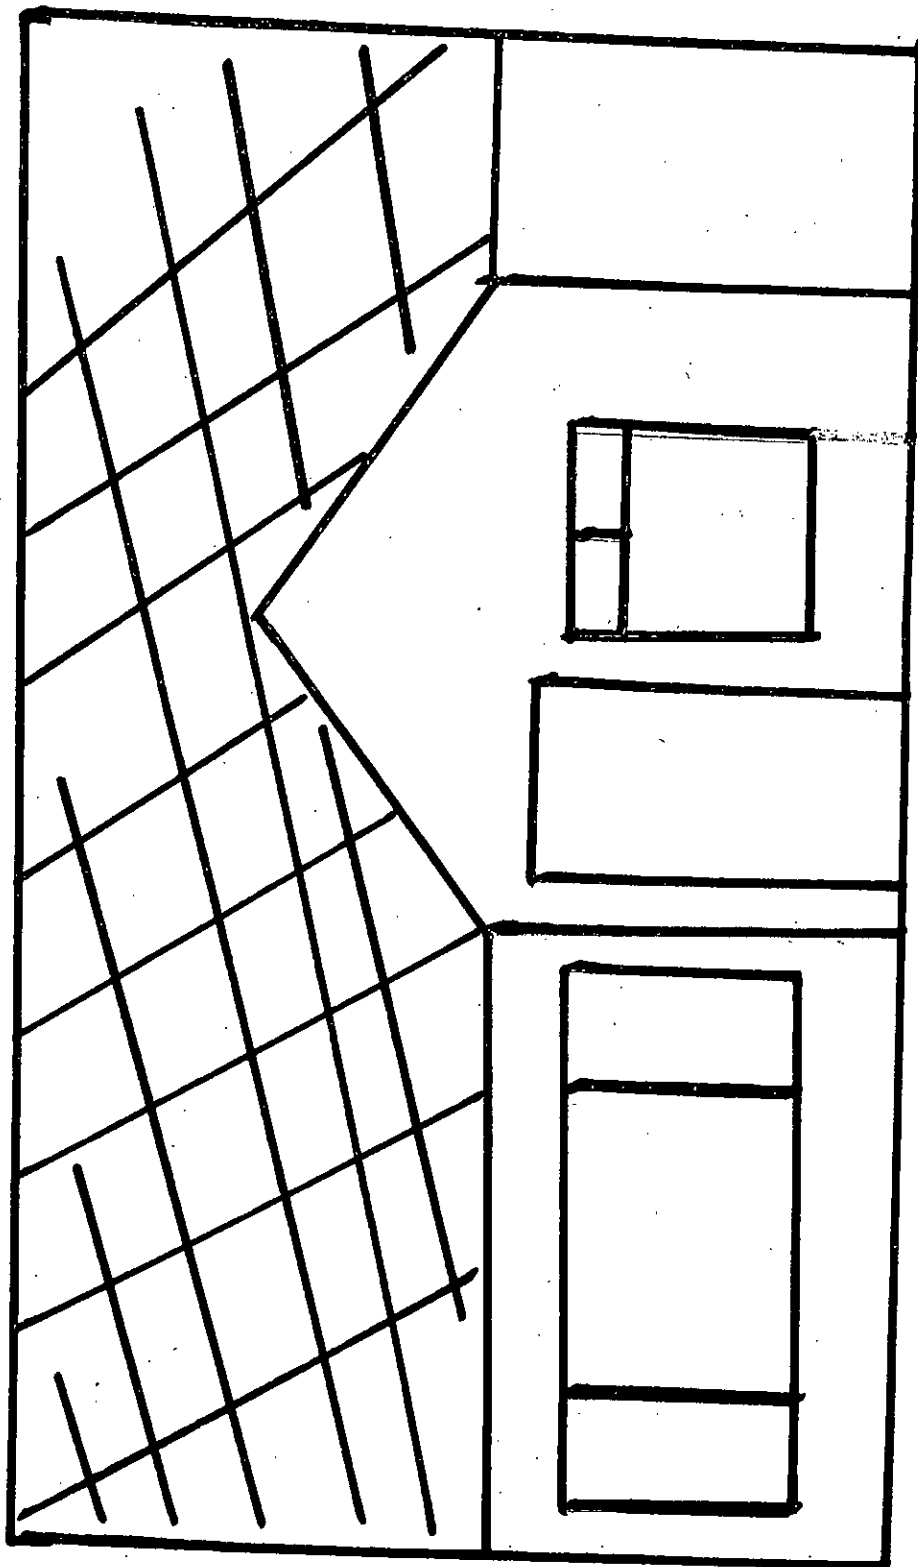

FRONT ELEVATION

PROPOSED PORCH

AW/24/17/HH

WHITEMAN

8 NUFFIELD CLOSE
WEST MEADS
Pn 71 5RA

AUG
2017