


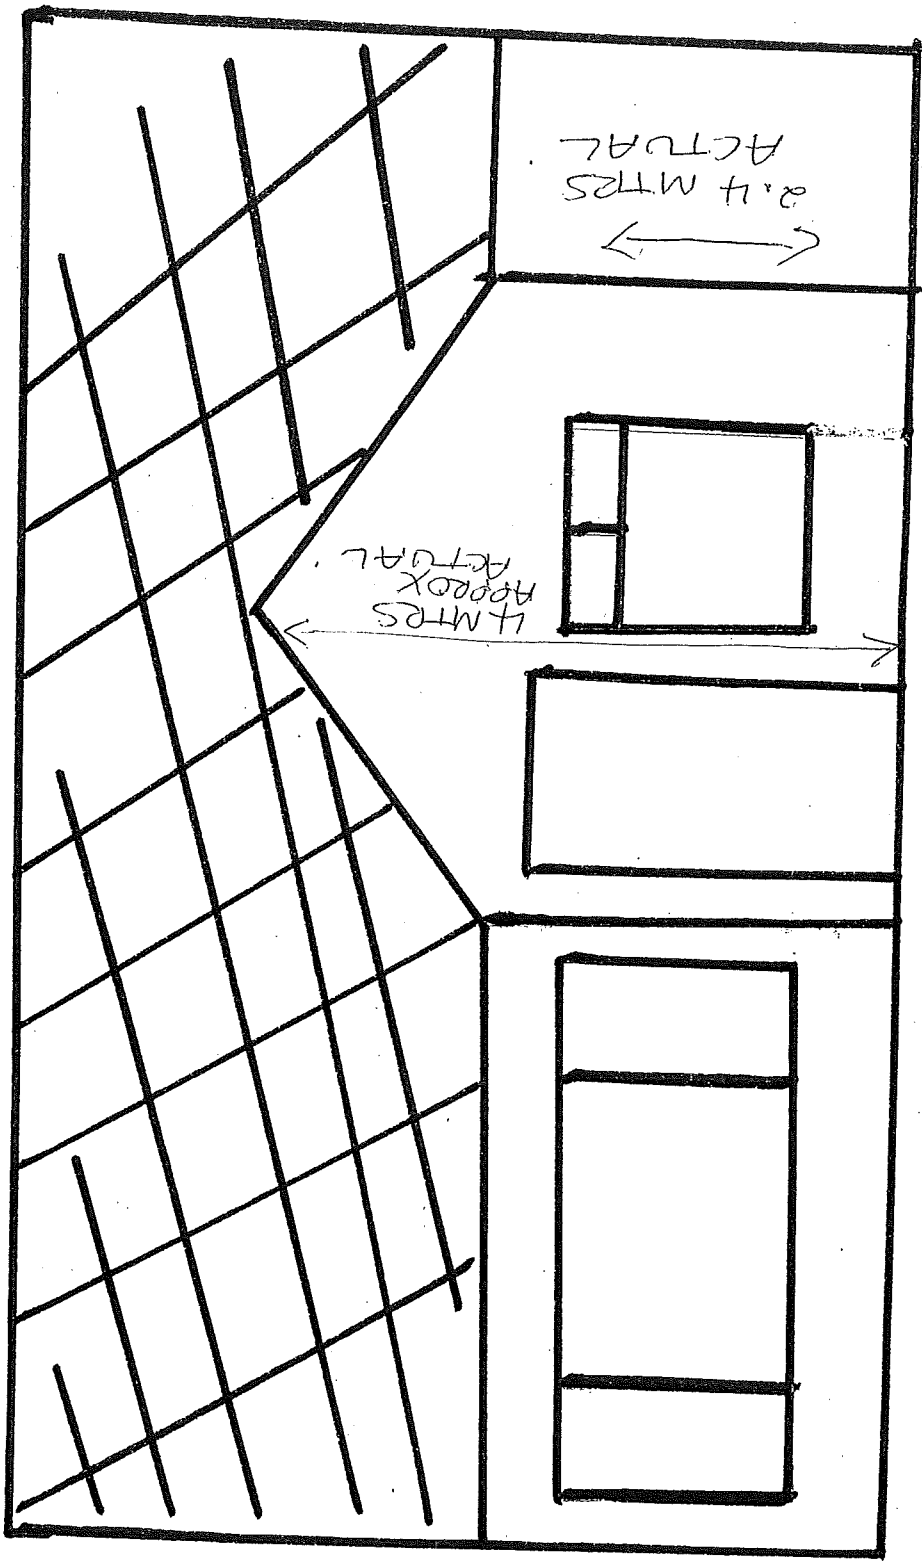

← 10 MTRS ACTUAL

FRONT ELEVATION.

PROPOSED PORCH.

AW/24/17/HH

WHITEMAN

8 NUFFIELD CLOSE
WEST MEADS
P20, 5RA

AUG
2017