


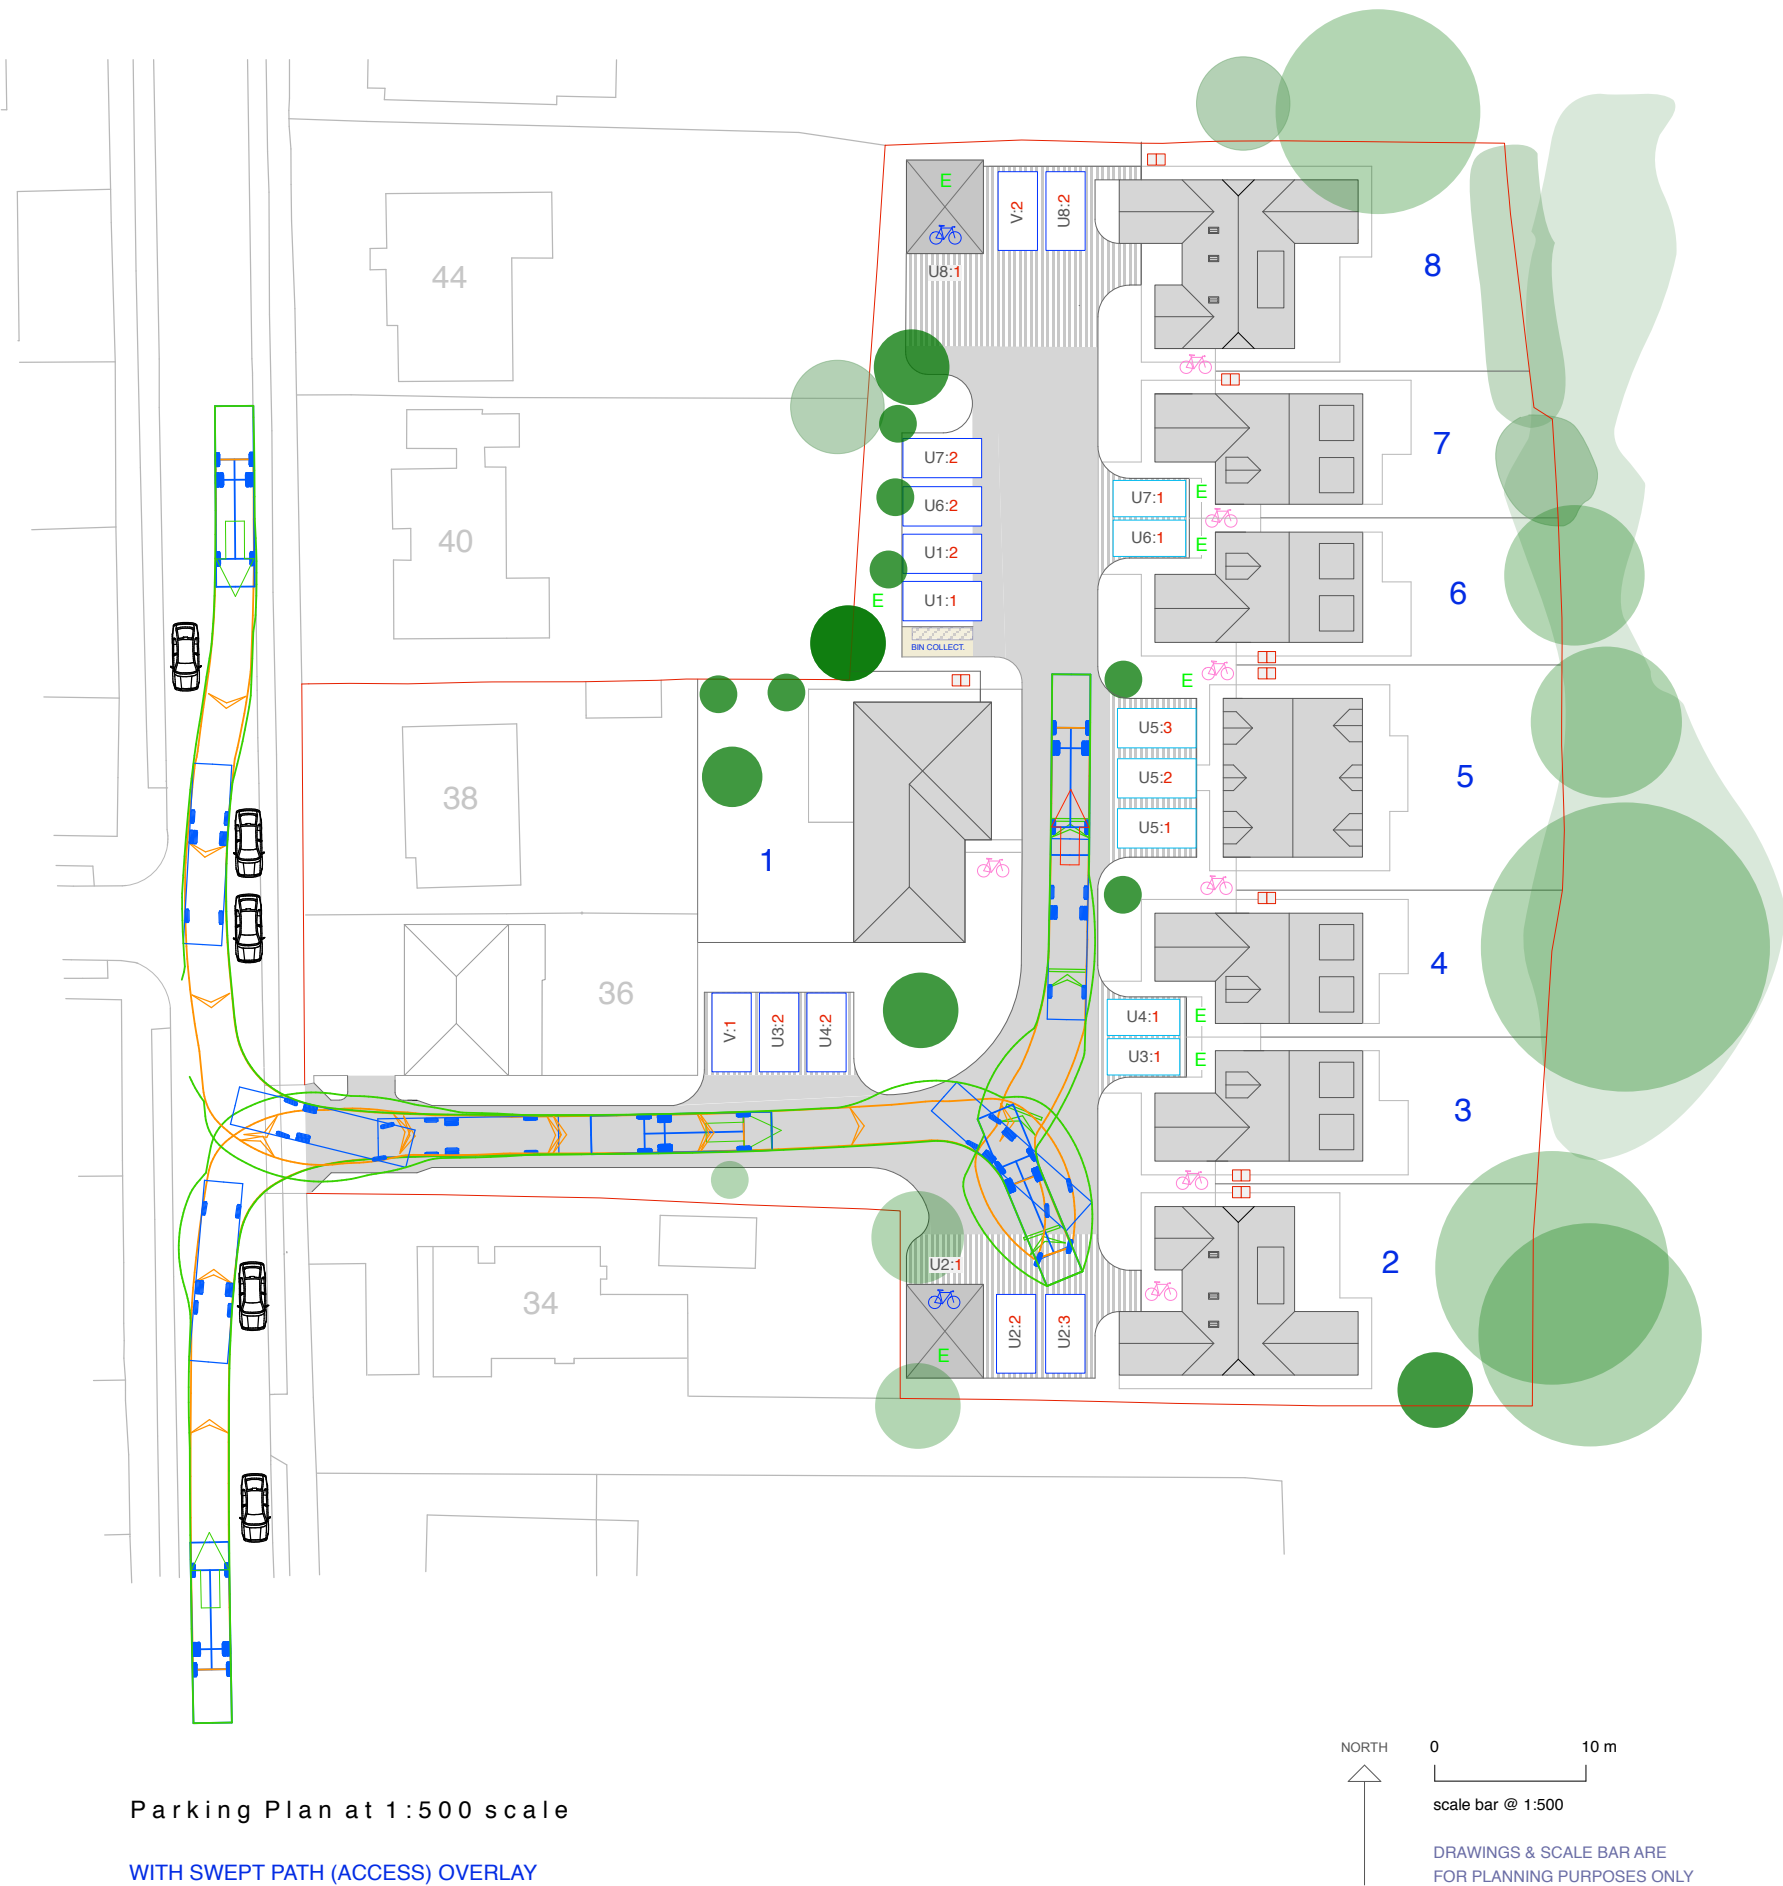

Parking Plan at 1:500 scale

WITH SWEEP PATH (ACCESS) OVERLAY

KEY		CYCLE STORAGE (ENCLOSED)
	4.8m x 2.4m PARKING SPACE	CYCLE STORAGE (HOOP)
	2.6m x 5.4m PARKING SPACE	240L WASTE & RECYCLE STORES
		ELEC.VEHICLE CHARGING POINT

CLIENT	Counterpoint Properties Ltd	
SITE	Carlton Avenue, Rose Green, West Sussex	
PROJECT	Proposed Development Comprising 8 Dwellings	
DRAWING	003 Parking Plan	
DATE	29 07 21	
AUTHOR	AH	REVISION A - 13 08 21 Garages
STATUS	PL	
SCALE	1: 500 @ A3	

1. DRAWINGS ARE NOT TO BE USED FOR OR SCALED FROM, EXCEPT FOR PLANNING PURPOSES.
2. ROOM DIMENSIONS WHERE SHOWN ARE APPROXIMATE.
3. ALL DIMENSIONS TO BE CONTRACTOR-CHECKED ON SITE BEFORE USE.
4. PROPOSED DRAWINGS ARE SUBJECT TO LOCAL AUTHORITY PLANNING / LBC & BUILDING REGULATIONS APPROVAL.
5. ALL DIMENSIONS MUST BE CHECKED AND CONFIRMED BY CONTRACTOR PRIOR TO ANY CONSTRUCTION WORKS TAKING PLACE.
6. THESE ARE NOT SURVEY DRAWINGS. SCALE BAR FOR PLANING PURPOSES ONLY.
7. DRAWINGS REMAIN COPYRIGHT OF CORINTHIAN ARCHITECTURAL DESIGN AND CANNOT BE REPRODUCED OR USED BY ANOTHER PARTY WITHOUT PRIOR WRITTEN CONSENT.

CORINTHIAN ARCHITECTURAL DESIGN

Main Road, Fishbourne, Chichester, West Sussex. PO18 8BD
01243 576 078 > contact@corinthianad.co.uk > www.corinthianad.co.uk