



Revisions:

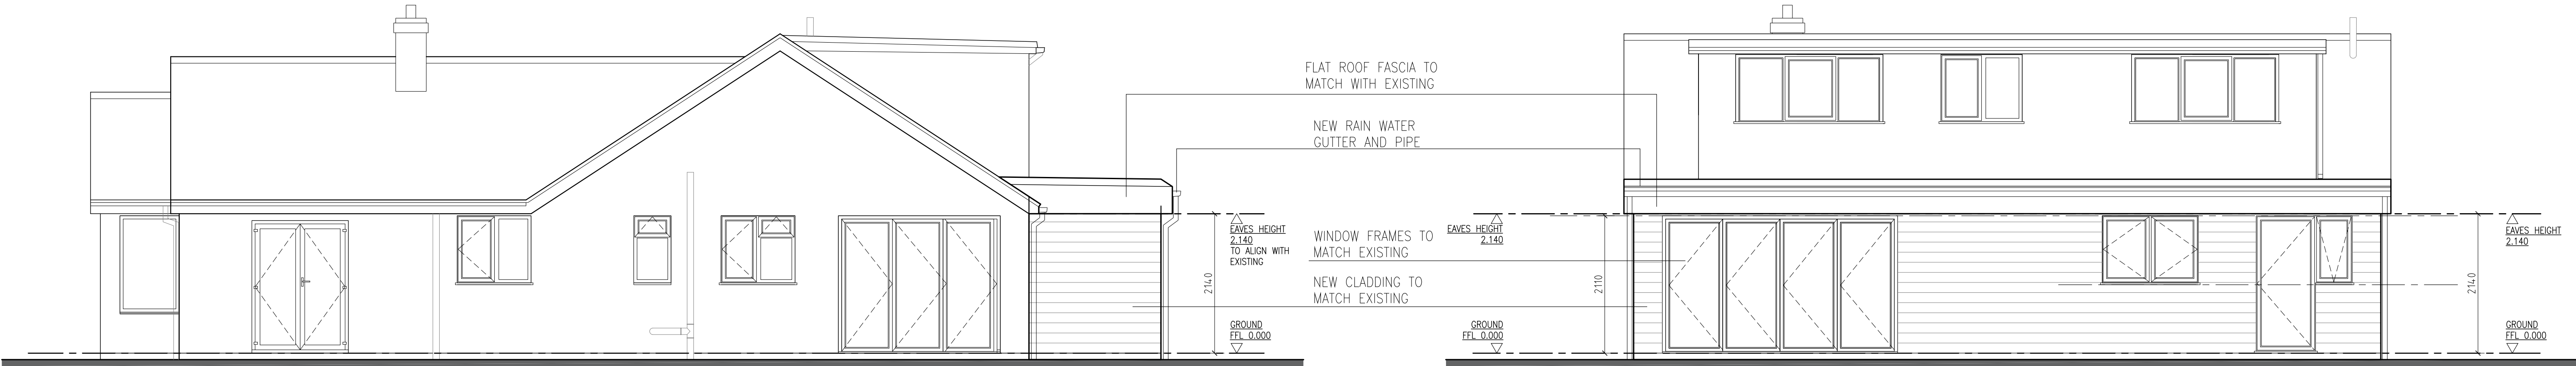


PROPOSED NORTH -EAST FACING ELEVATION, (Sc. 1:50)


PROPOSED NORTH- WEST FACING ELEVATION, (Sc. 1:50)

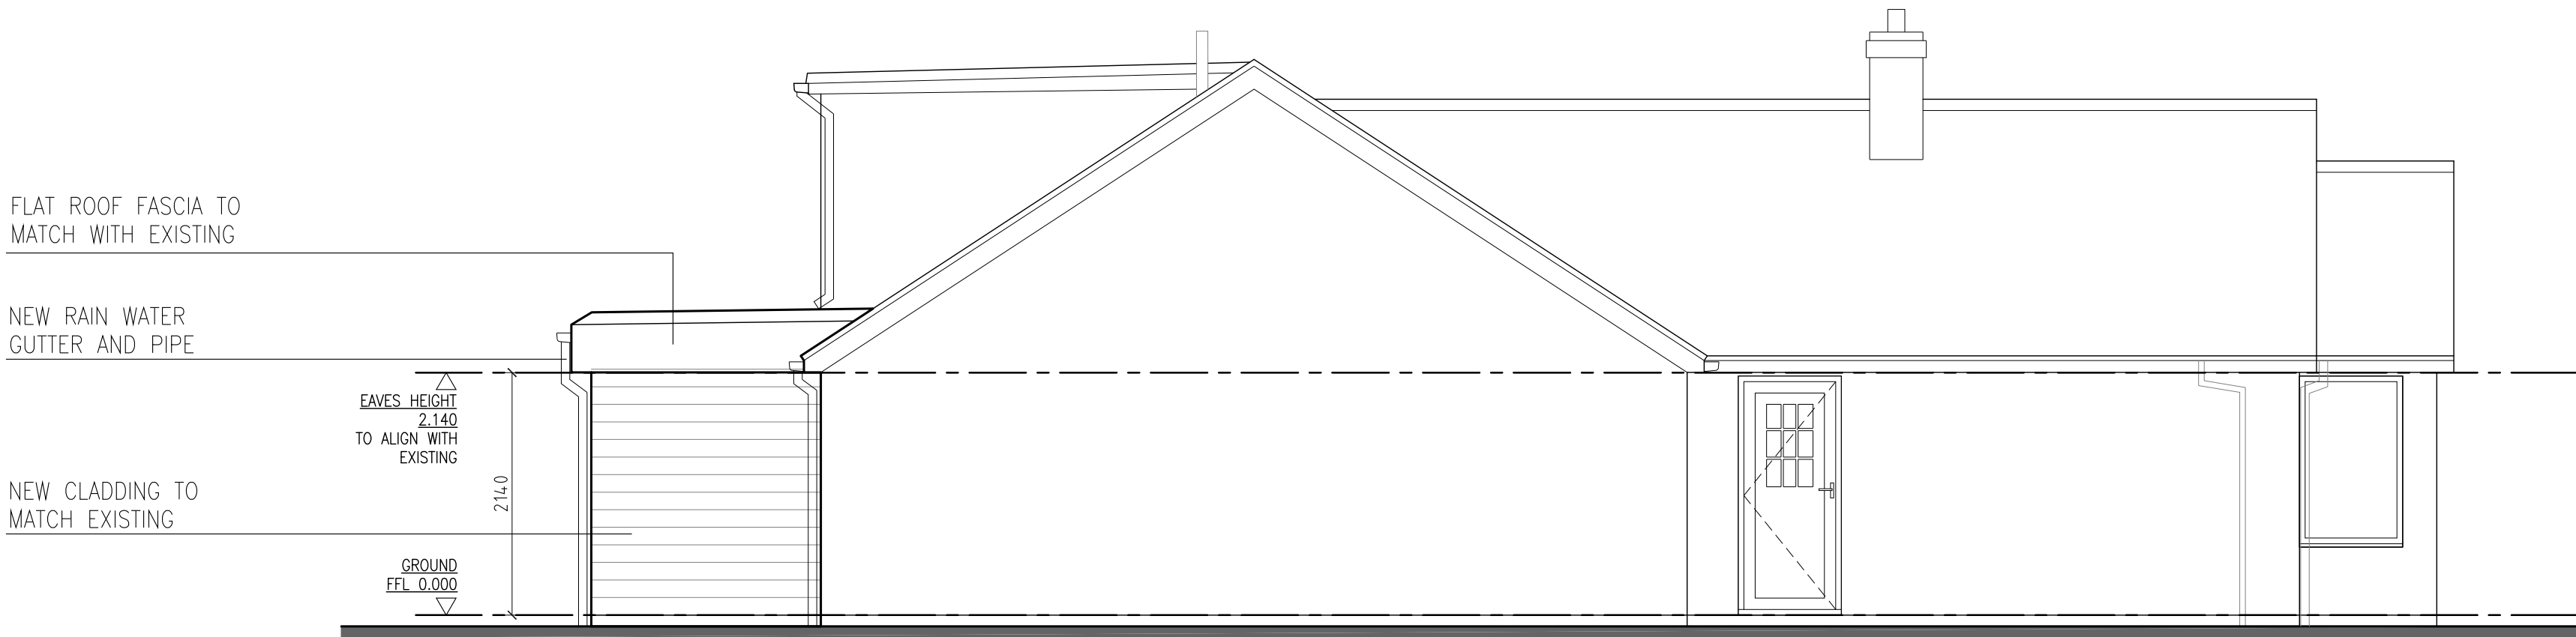

PROPOSED SOUTH -WEST FACING ELEVATION, (Sc. 1:50)

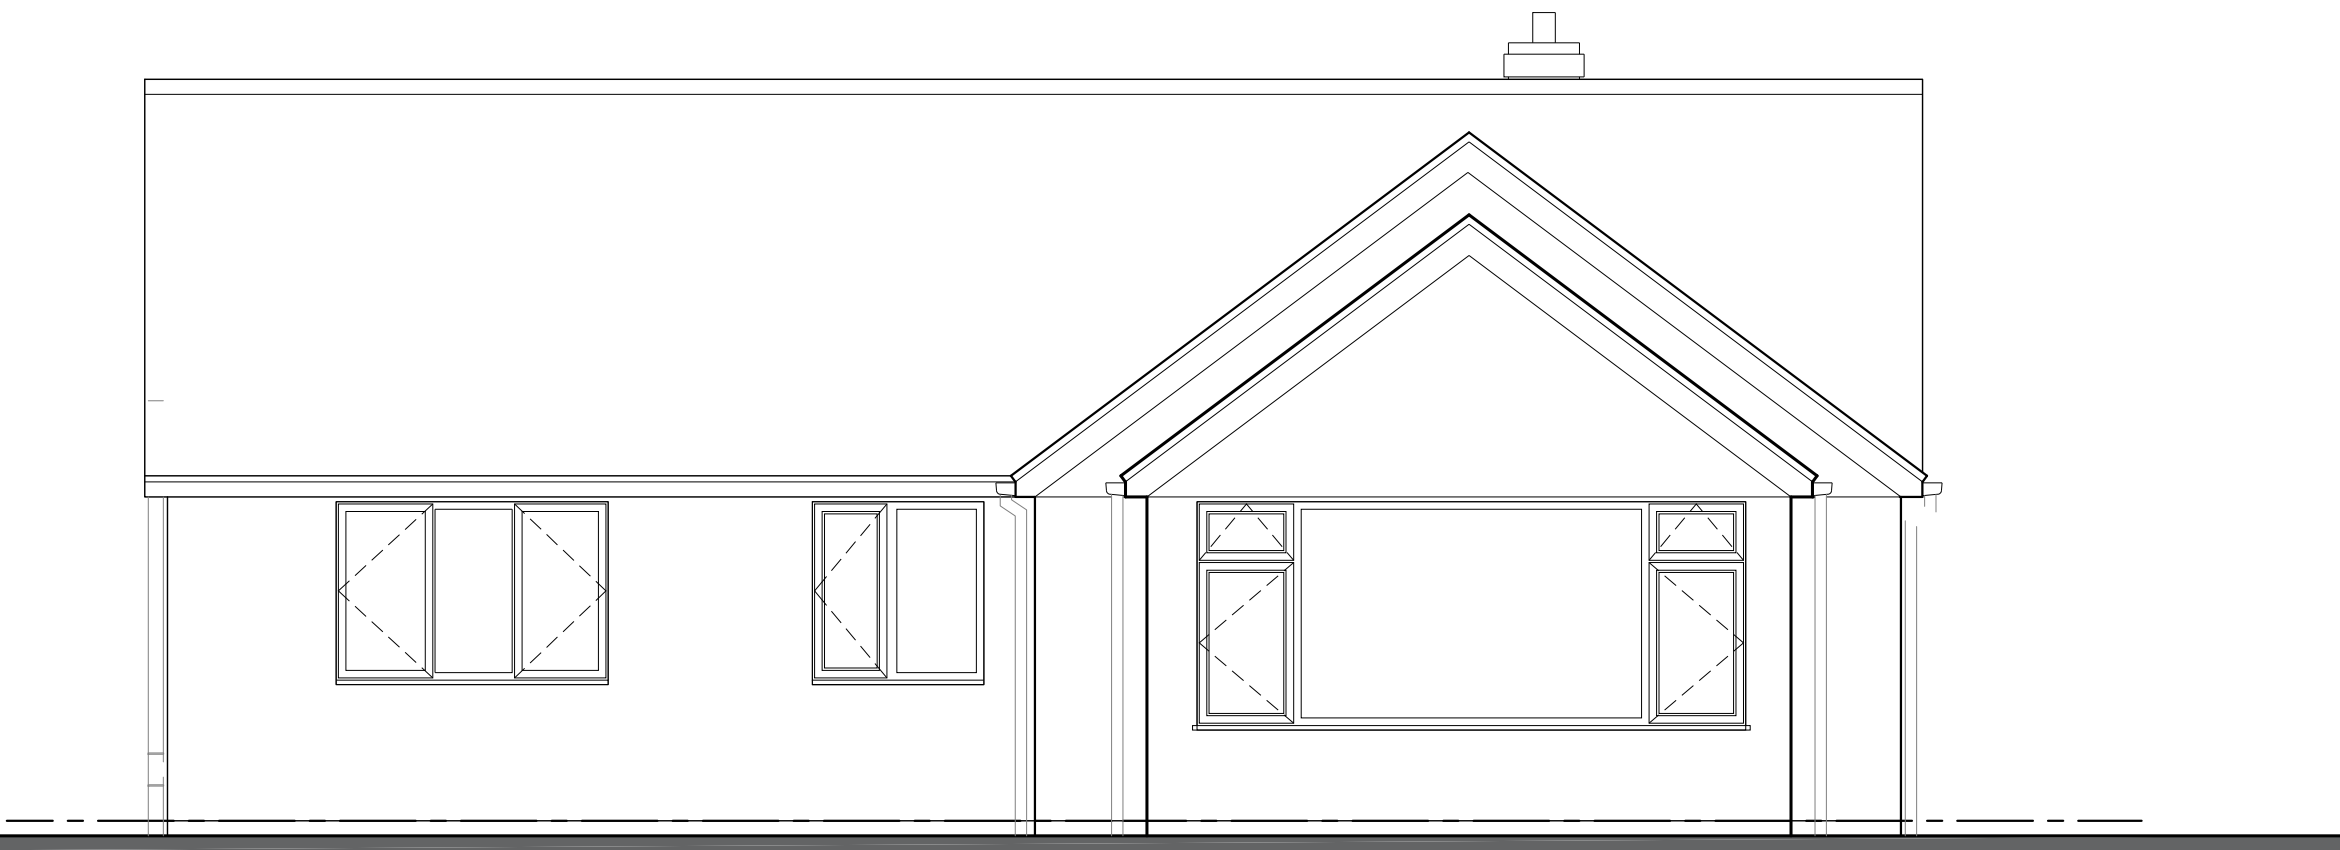

PROPOSED SOUTH-EAST FACING ELEVATION, (Sc. 1:50)
(NO CHANGES)

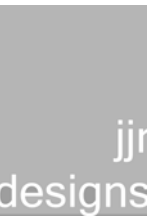

Suite 2b
Church House,
94 Felpham Road
Felpham
West Sussex,
PO22 7PG
TEL: 01243 822081

Architectural
Services
Planning
Building Regs
On Site Supervision
Landscape Design

e-mail: info@jjrdesigns.com

Client:

MR P. GATLAND

Project:

29 YEOMANS ACRE
BOGNOR REGIS, PO21 3QJ

Drawing Title:

PROPOSED ELEVATIONS

Issue status:
Outline proposals ☐ Production information ☐ Scheme design ☐
Tender drawing ☐ Detail design ☐ Contract drawing ☐

Scale: 1:50	Drawn: I. Bruma	Checked: R. Stefonski	Approved:	Date: 08.09.2020
Job No: 1445	Drawing No: 205	Revision:		

