

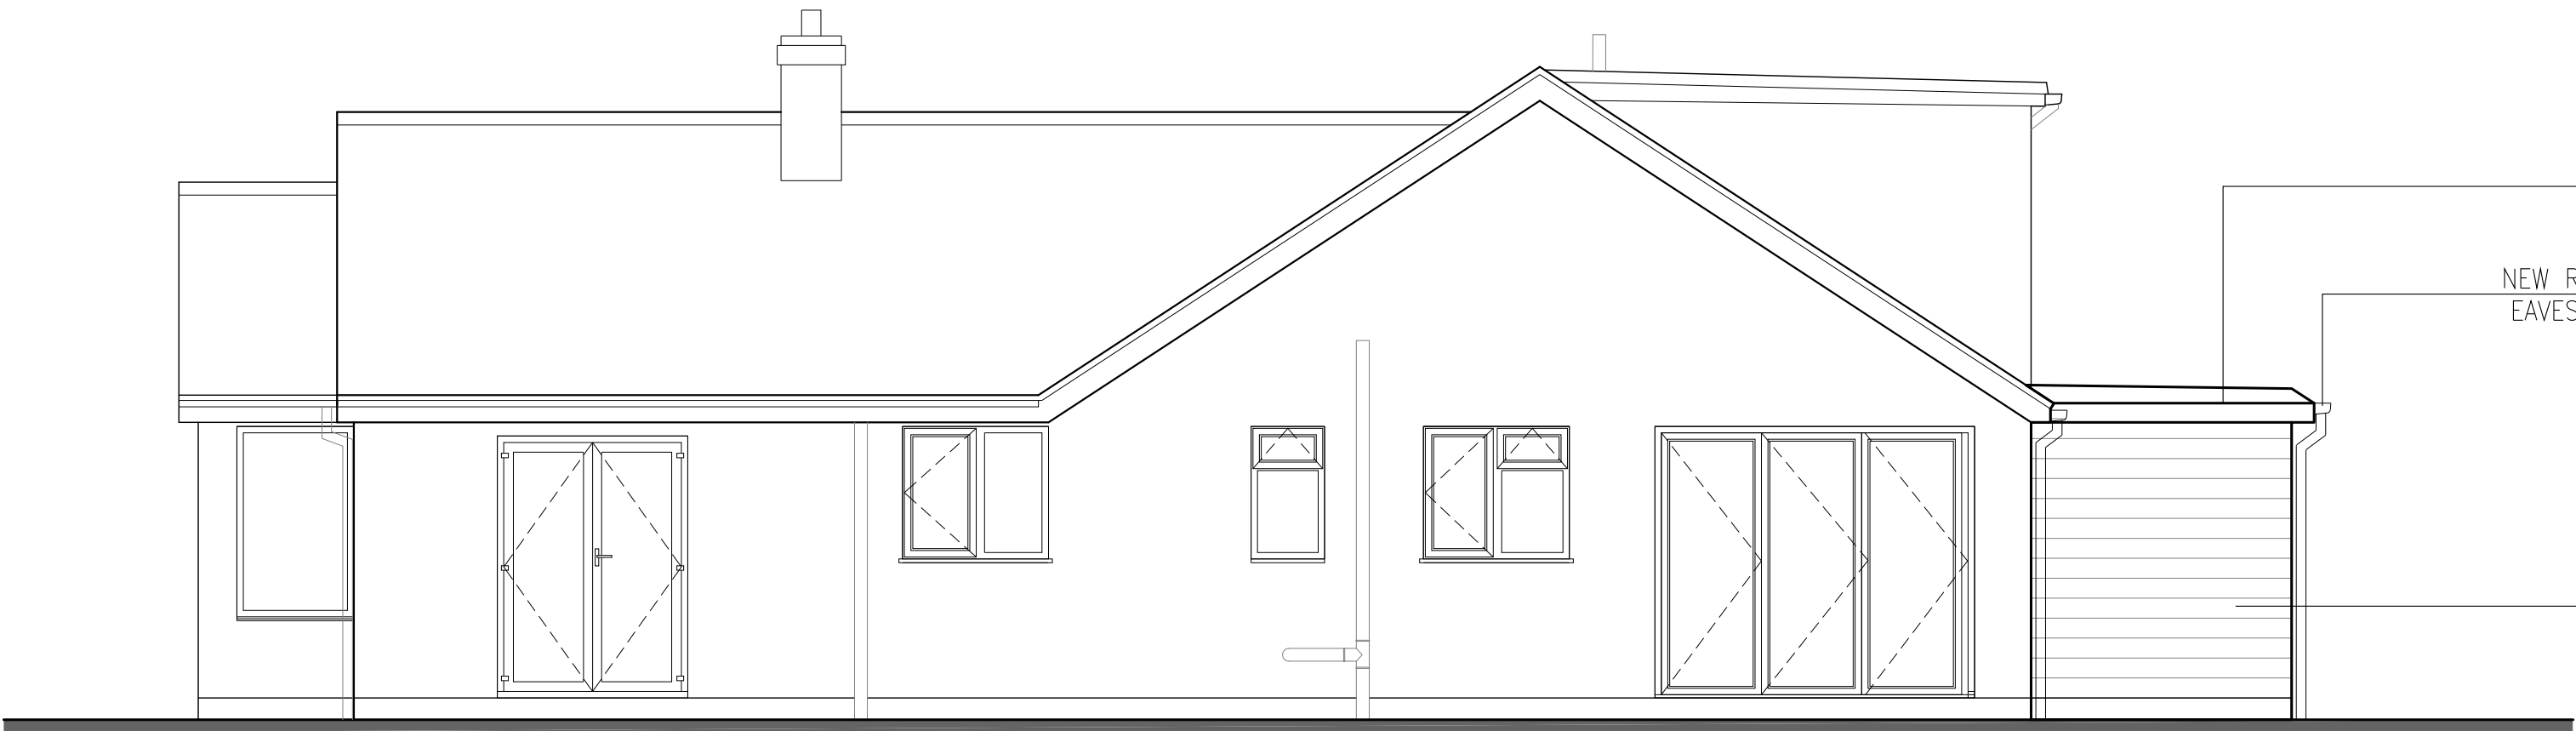


Revisions:

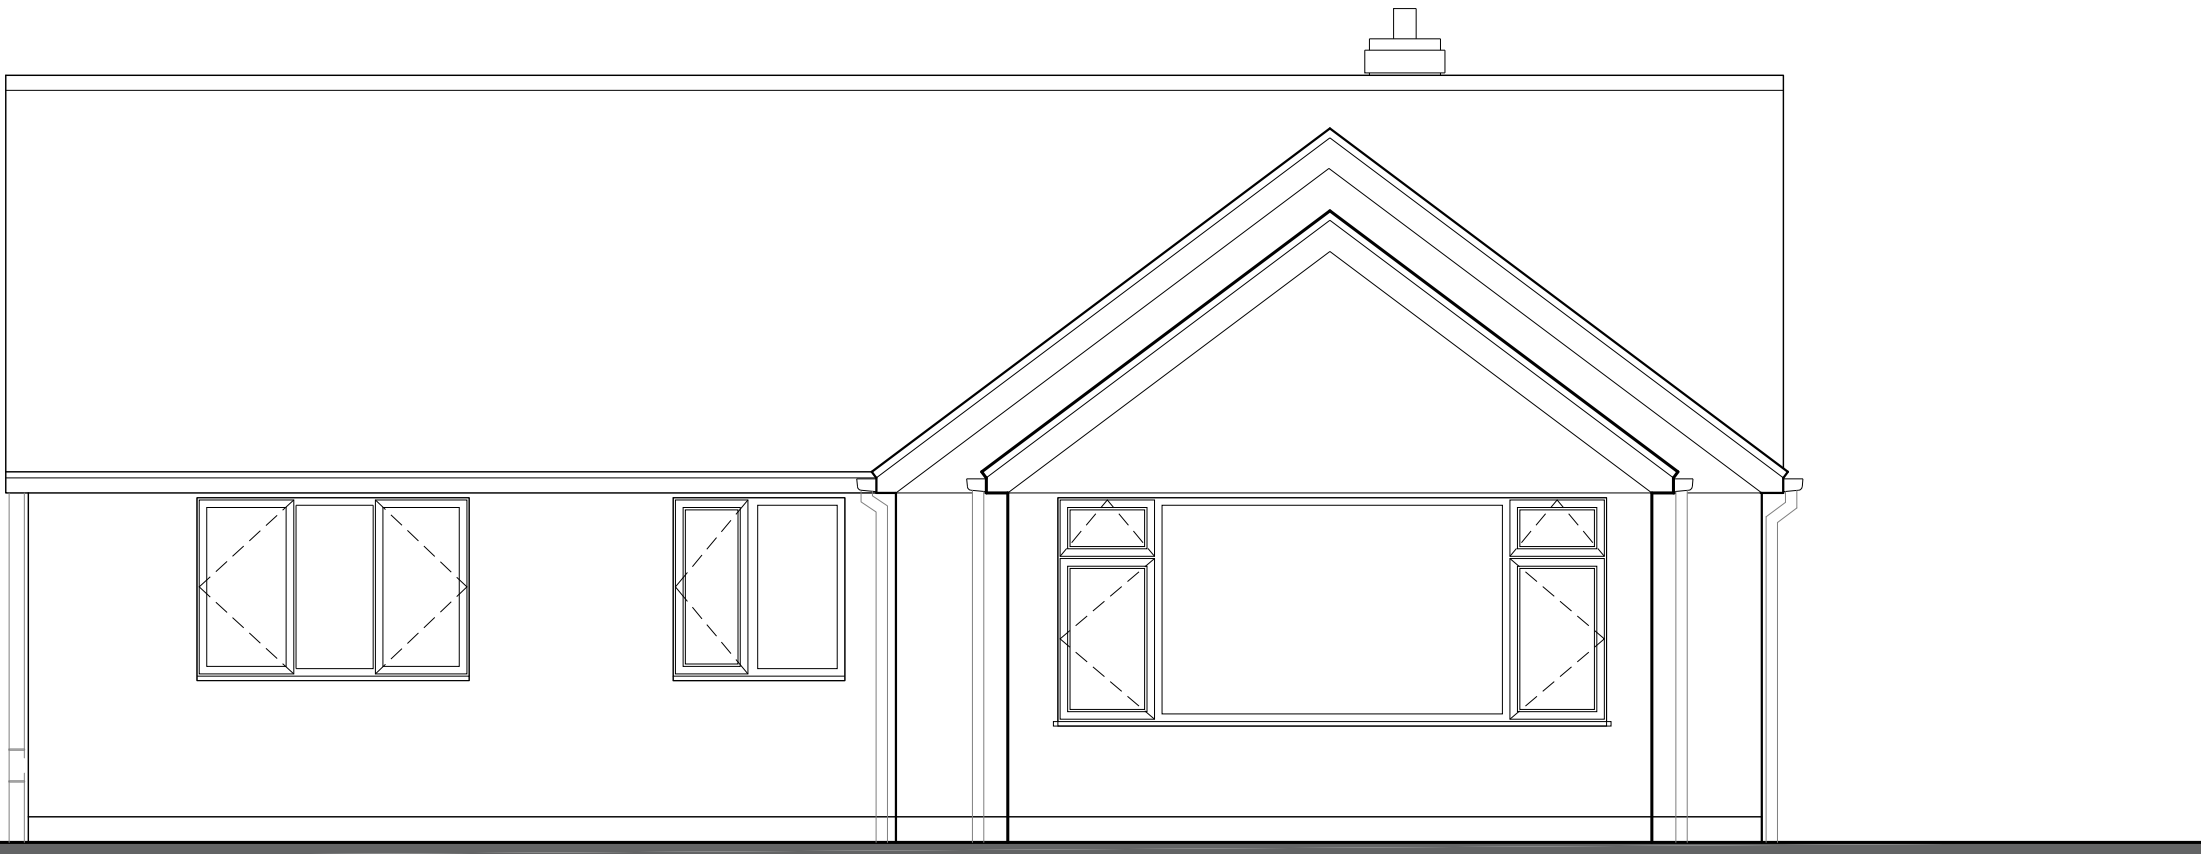

PROPOSED NORTH -EAST FACING ELEVATION, (Sc. 1:50)

PROPOSED NORTH- WEST FACING ELEVATION, (Sc. 1:50)

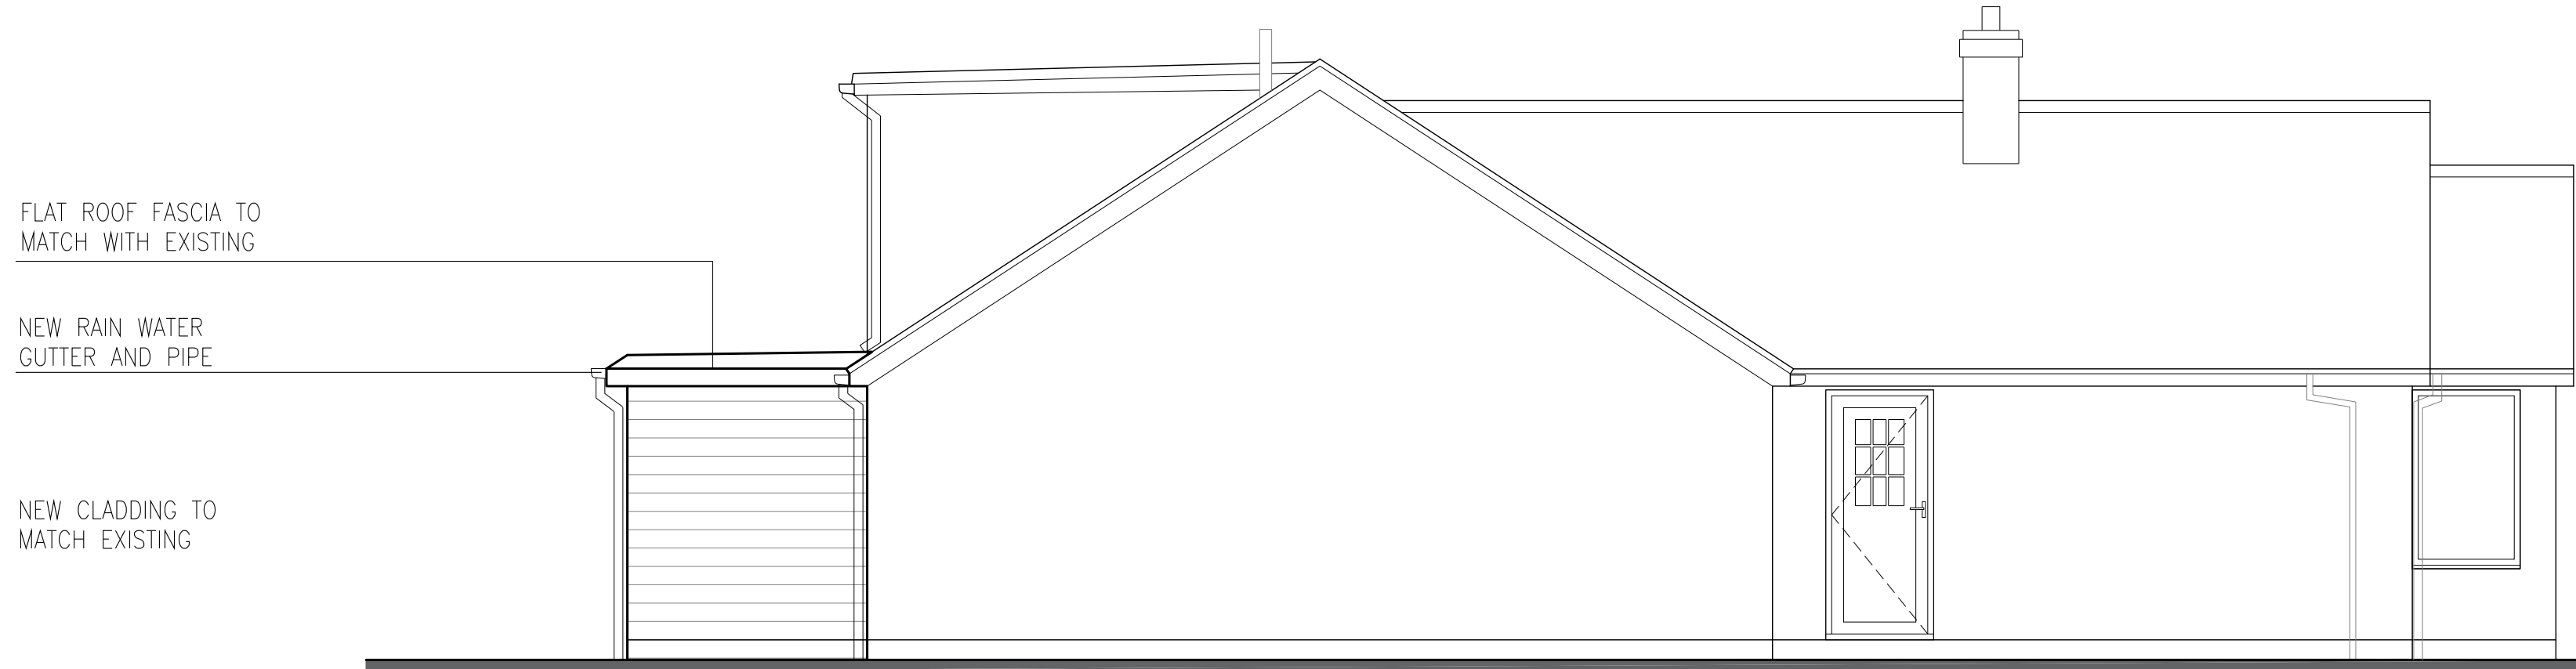

PROPOSED SOUTH -WEST FACING ELEVATION, (Sc. 1:50)

PROPOSED SOUTH-EAST FACING ELEVATION, (Sc. 1:50)
(NO CHANGES)

jjr designs
Suite 2b
Church House,
94 Felpham Road
Felpham
West Sussex,
PO22 7PG
TEL: 01243 822081

Architectural
Services
Planning
Building Regs
On Site Supervision
Landscape Design

e-mail: info@jjrdesigns.com

Client:
MR P. GATLAND

Project:
29 YEOMANS ACRE
BOGNOR REGIS, PO21 3QJ

Drawing Title:
PROPOSED ELEVATIONS

Issue status:
Outline proposals: ☐ Production information: ☐ Scheme design: ☐
Tender drawing: ☐ Detail design: ☐ Contract drawing: ☐

Scale: 1:50	Drawn: I. Bruma	Checked: R. Stefonski	Approved:	Date: 08.09.2020
Job No: 1445	Drawing No: 205	Revision: A		

