


AW/228/100/1B2.

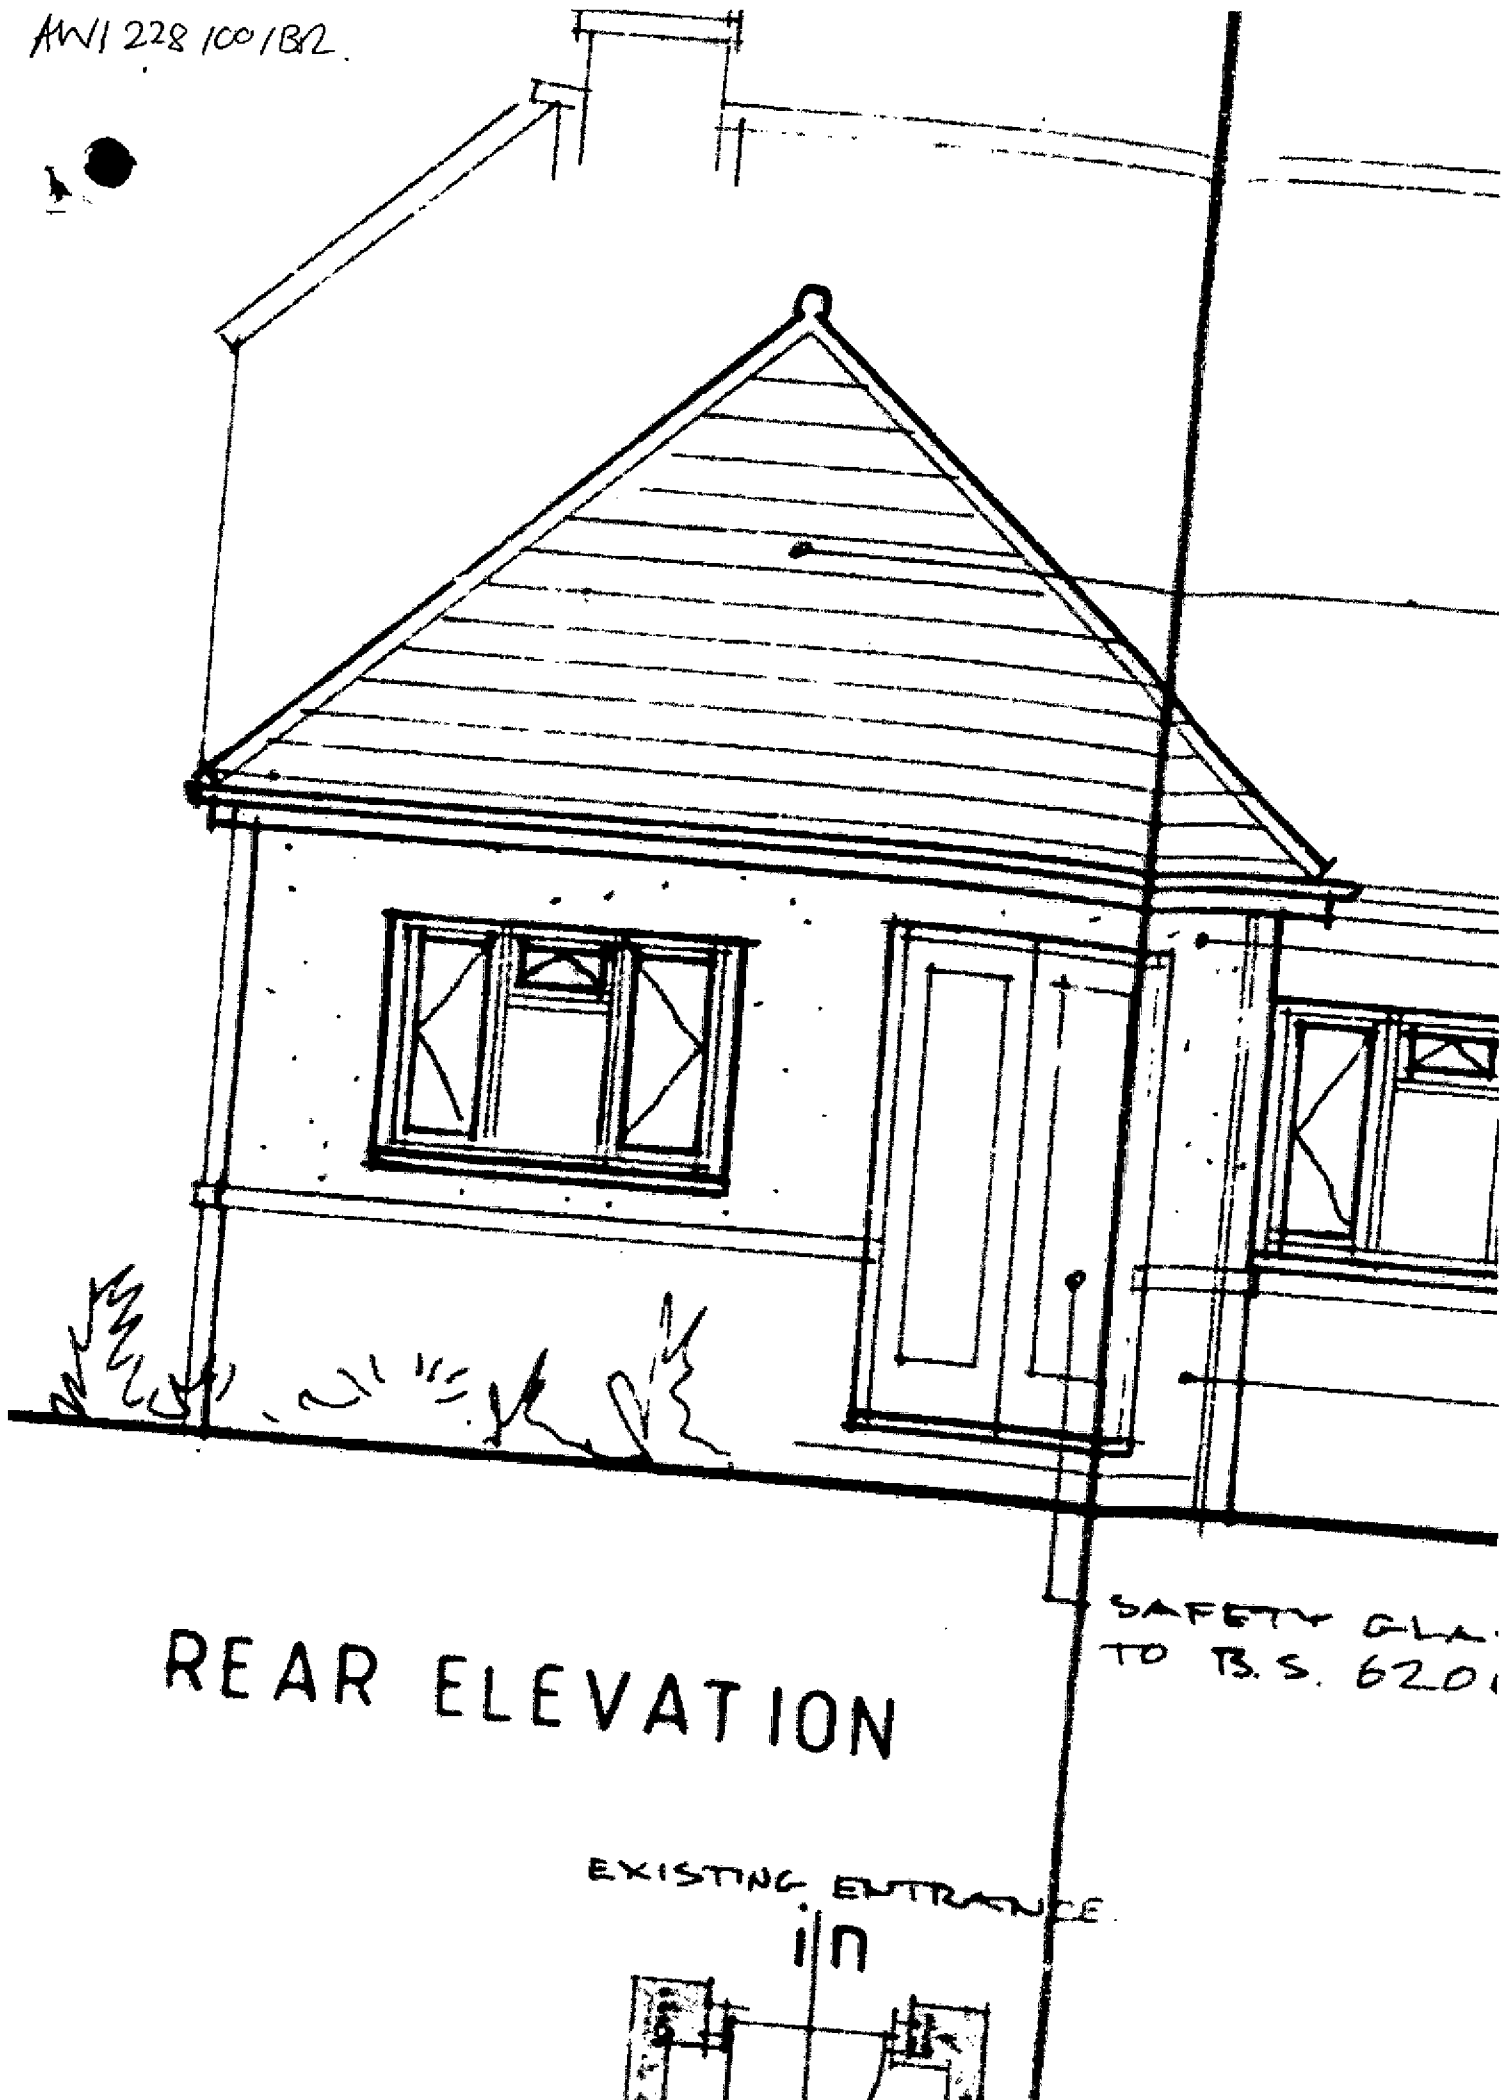

SAFETY GLASS
TO B.S. 6201

REAR ELEVATION

EXISTING ENTRANCE

in