
AW/245/11/T

TREE WORK PROPOSAL FOR 72 BARRACK LN.

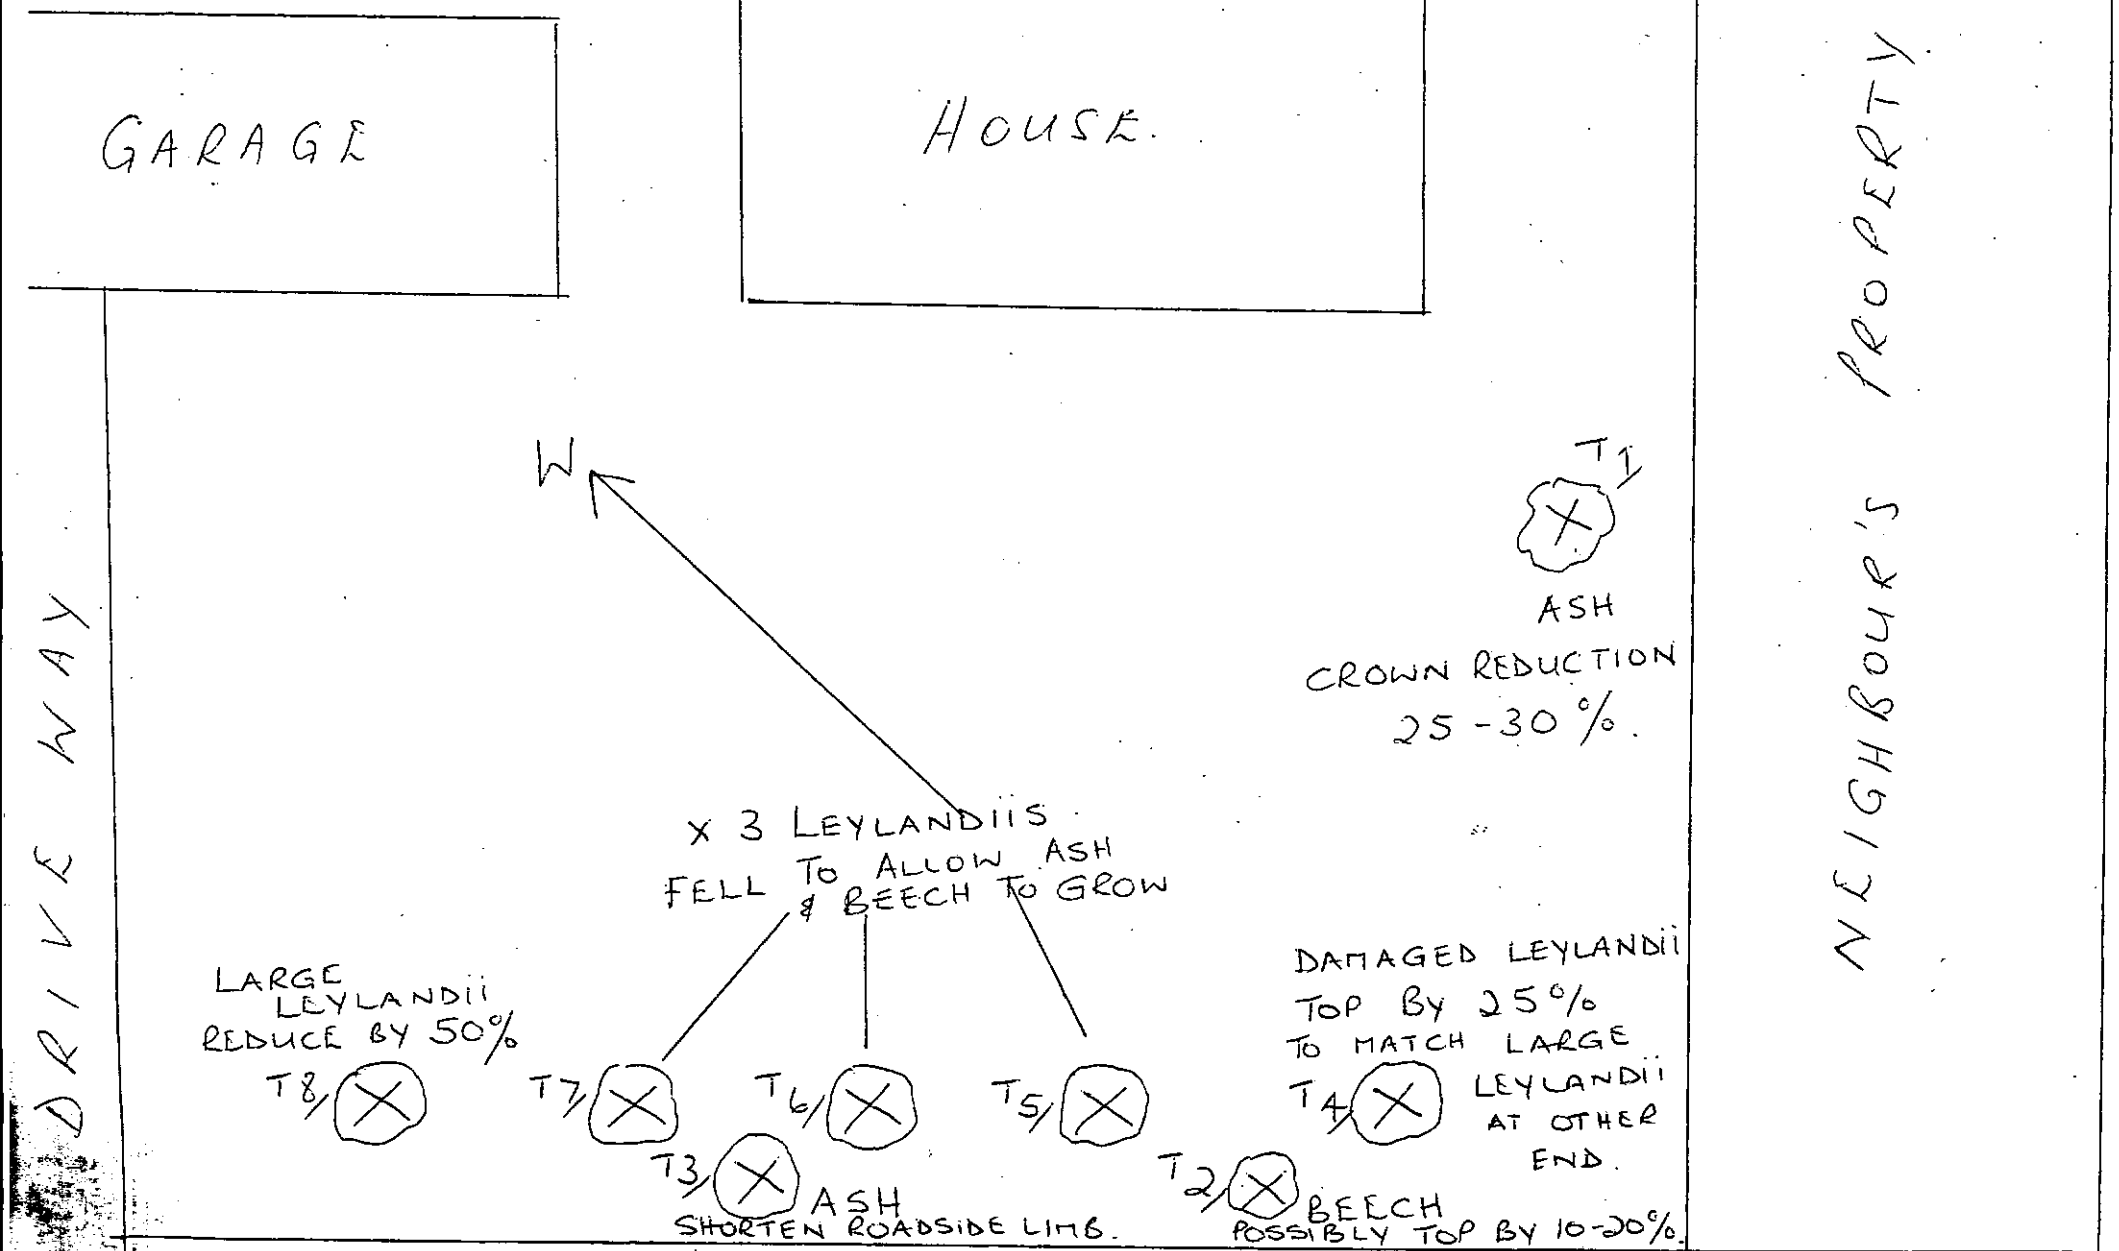

ARUN DISTRICT COUNCIL AW/245/11/T