


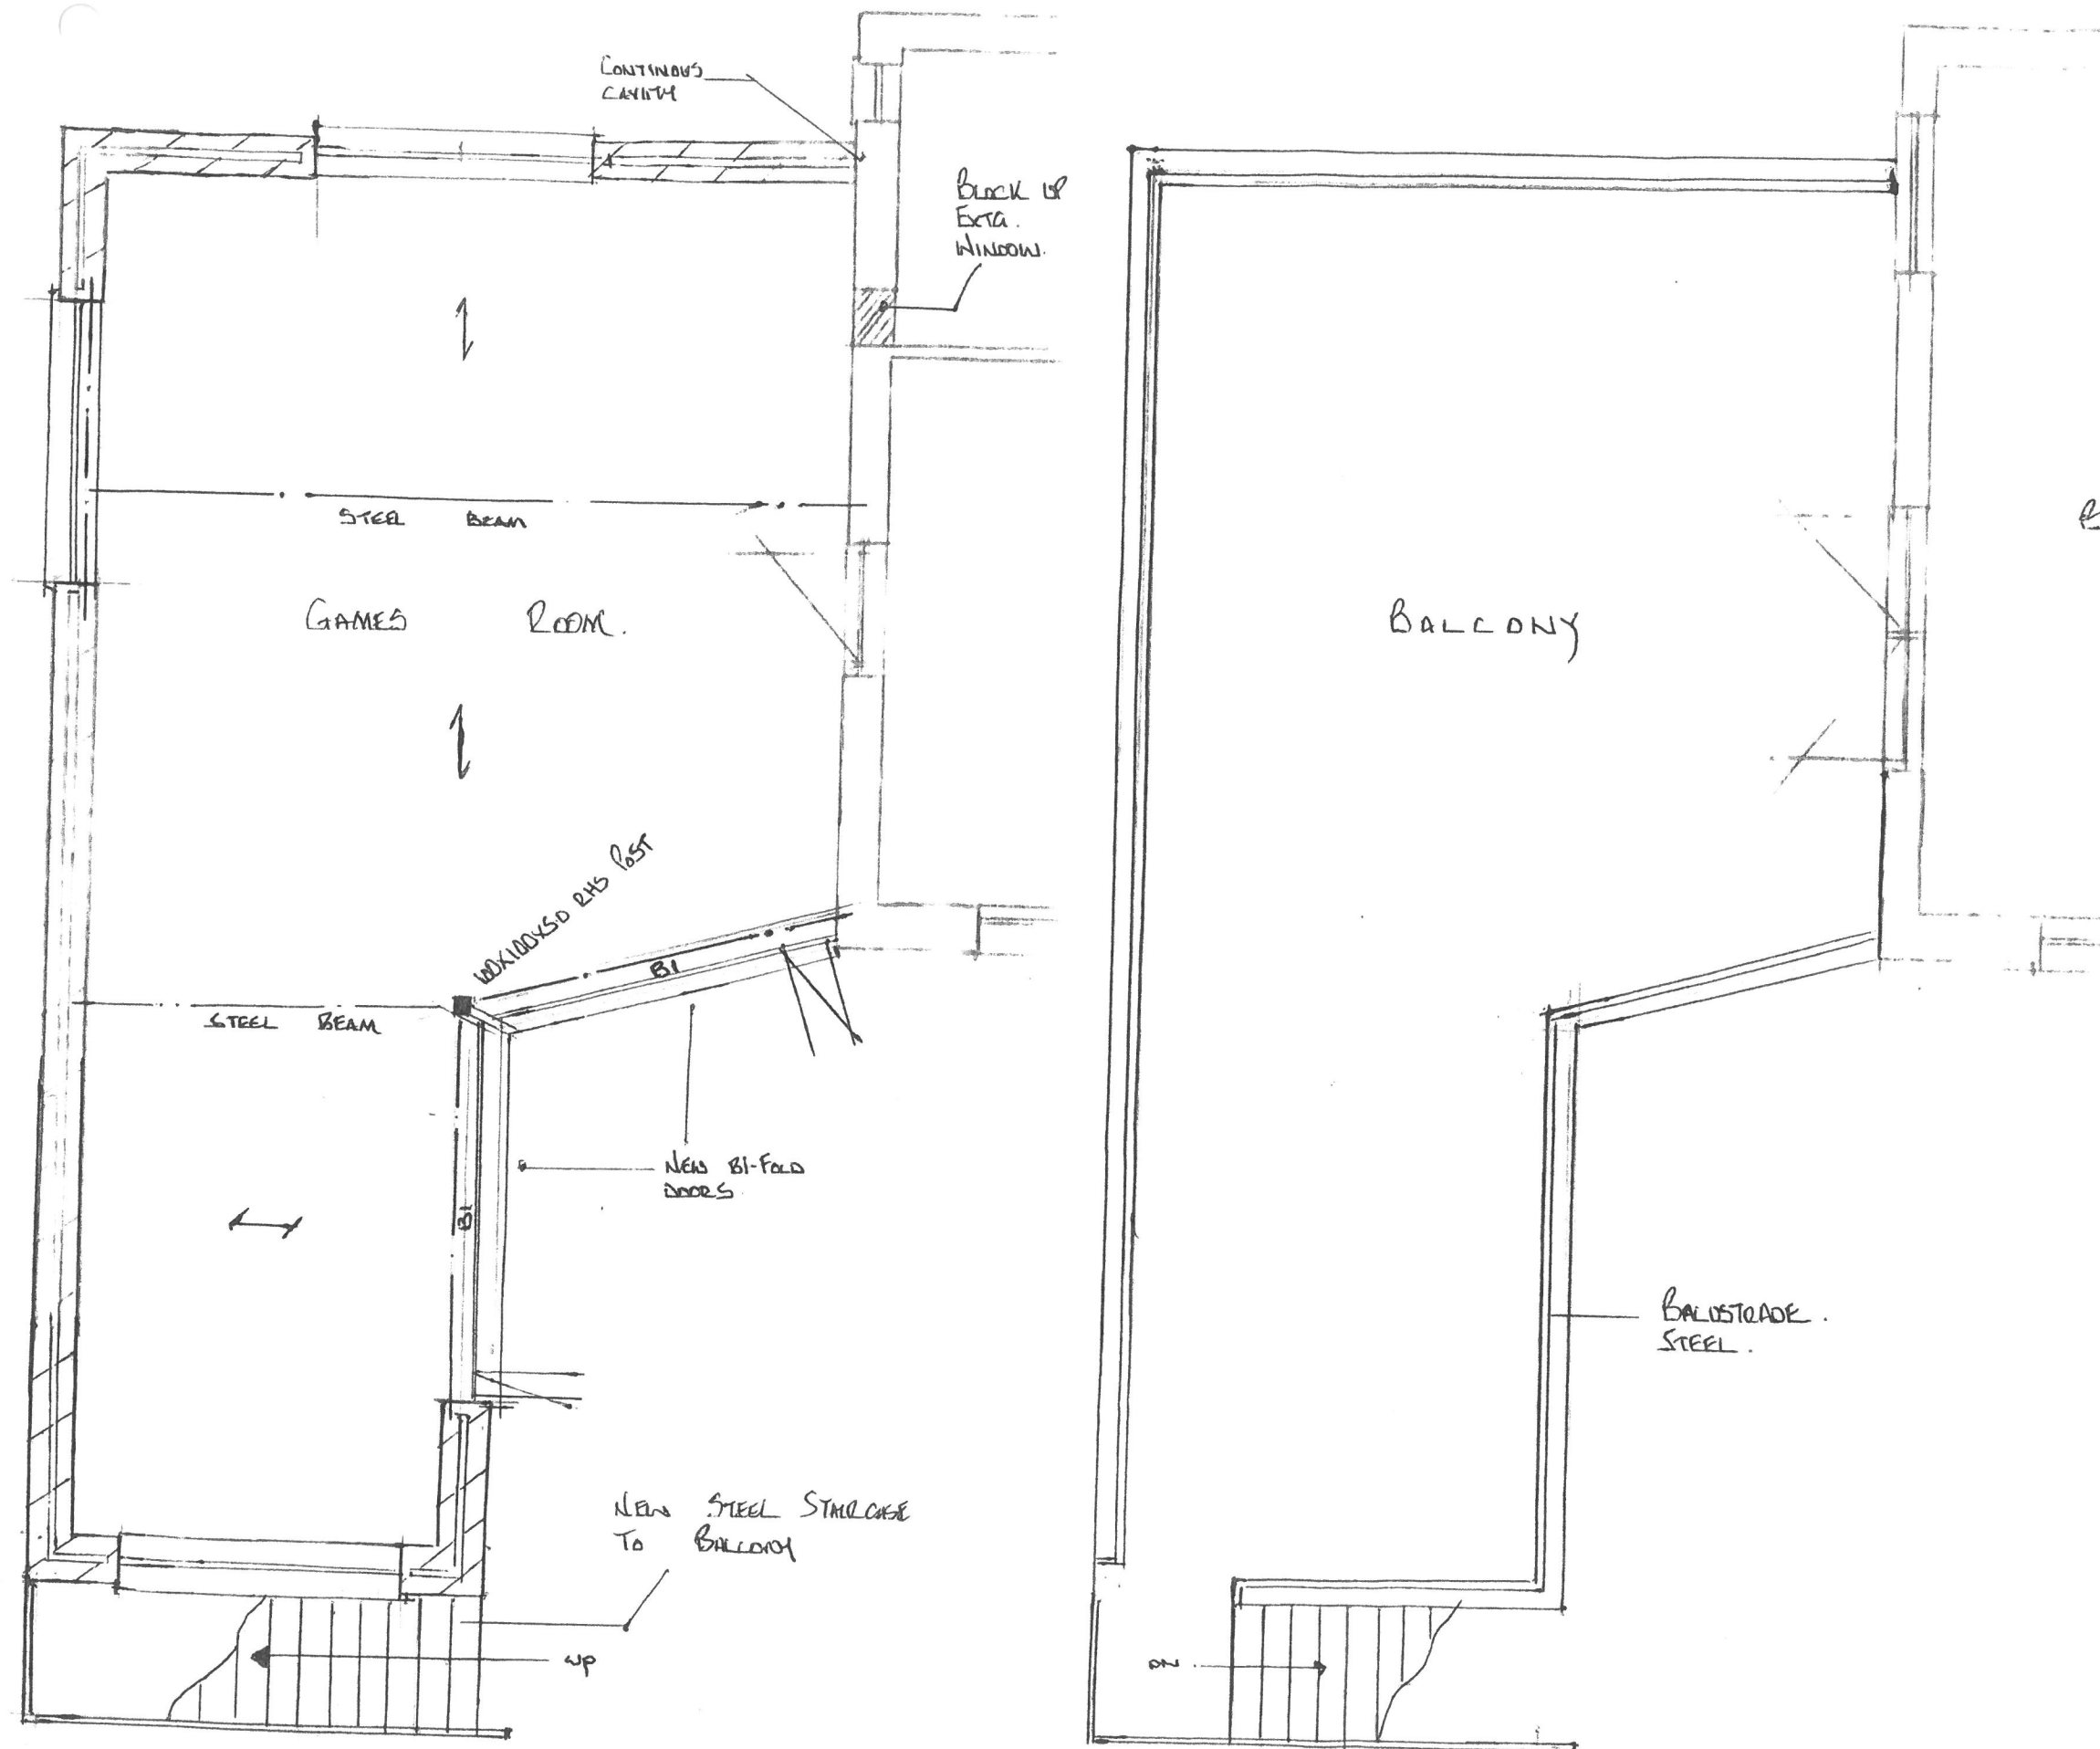

- Notes:
1. Do not scale this drawing. Use figured dimensions only except for Planning purposes.
 2. All dimensions must be checked on site by the contractor prior to commencement of work.
 3. All construction details are indicative and are to be checked and confirmed on site and any divergences are to be agreed with the Contract Administrator.

THIS DRAWING TO BE READ IN CONJUNCTION WITH THE BUILDING CONTROL AND CONSTRUCTION NOTES

NOTE WINDOWS TO EXT^N
ALL 2.0m LONG
HIGH LVL.

SIDE EXTENSION - 22 THE FAIRWAY, ALDWICK BAY ESTATE, BOGNOR REGIS

C.R. BARROW & ASSOCIATES LTD	
Structural & Architectural Technicians	
Studio 1	Tel: 01243 771155
Manor Nursery	Mobile: 07810 591480
Ungress Road	
Chichester	
West Sussex	
PO20 1LJ	E-Mail: chris.barrow@btinternet.co.uk
PLAN [AS PROPOSED.]	
Scale	1:50
Date	JUNE 18
Drawn By	C.R.B.
Checked	
1506-	

