
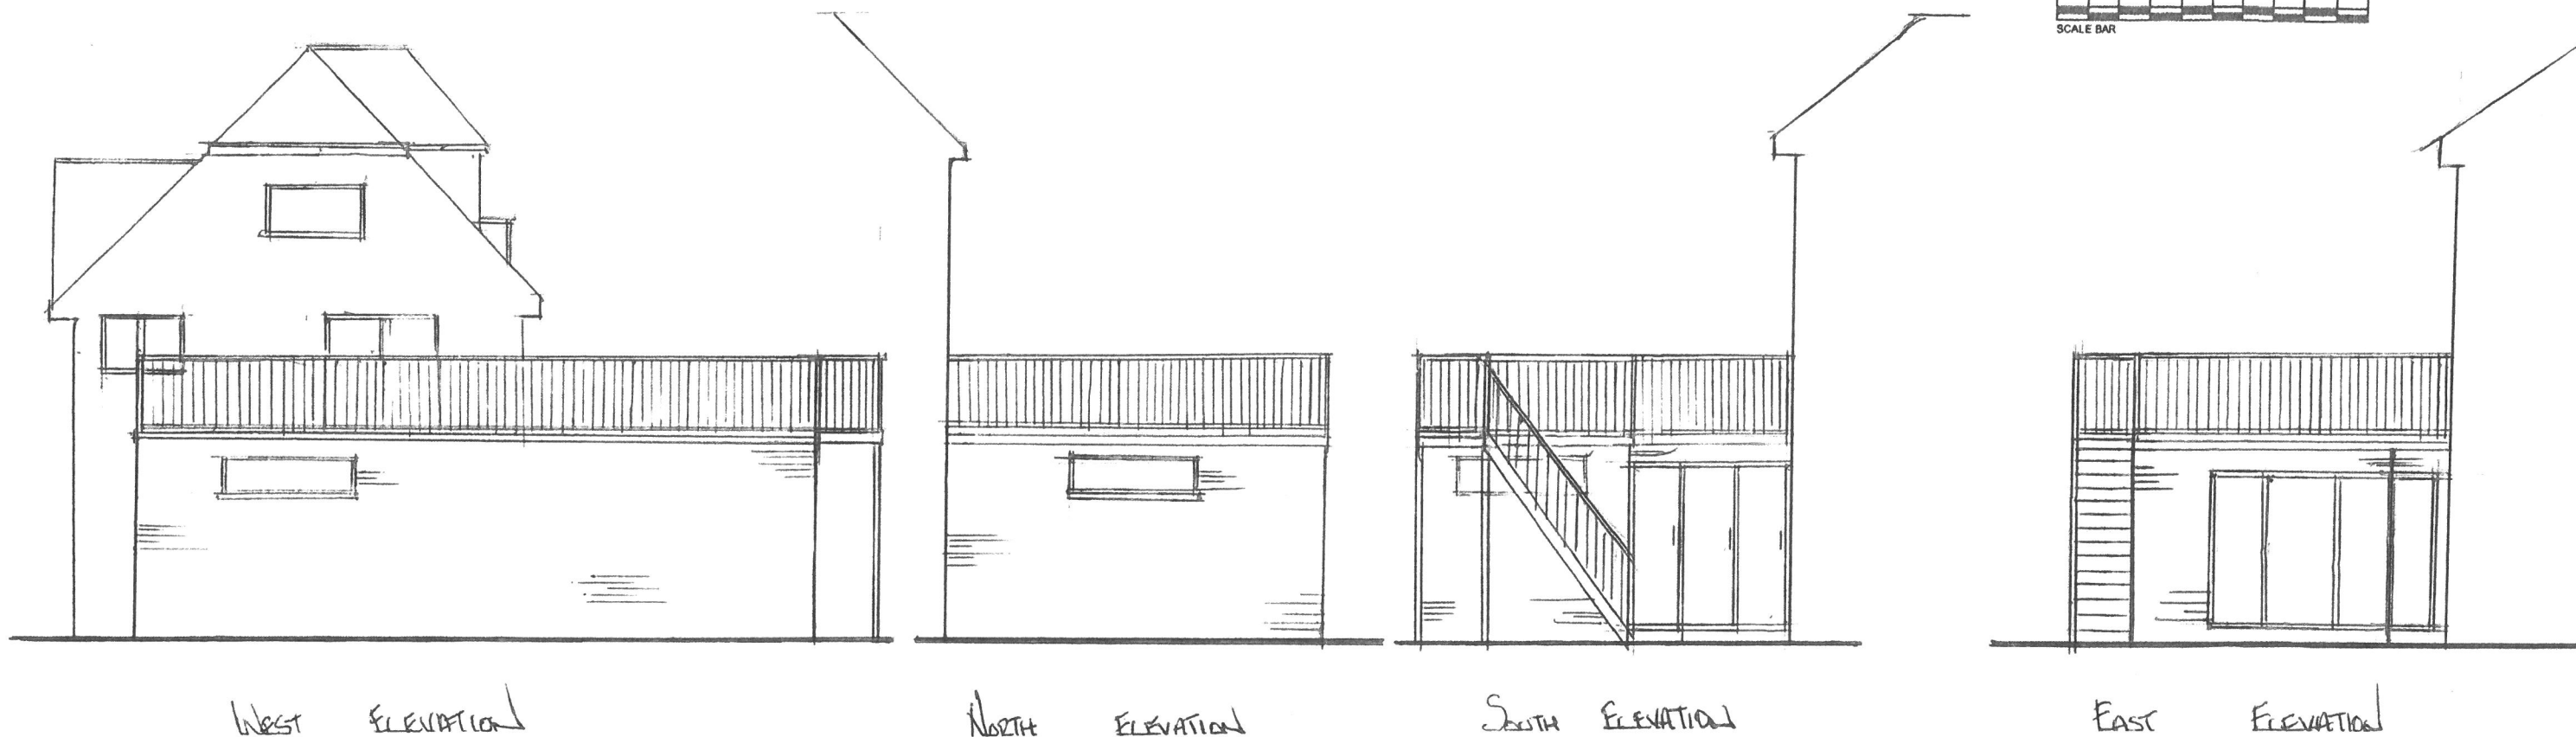


NOTES:

1. Do not scale this drawing. Use figured dimensions only, except for Planning purposes.
2. All dimensions must be checked on site by the contractor prior to commencement of work.
3. All construction details are indicative and are to be checked and confirmed on site and any divergence's are to be agreed with the Contract Administrator.

THIS DRAWING TO BE READ IN-CONJUNCTION WITH THE BUILDING CONTROL AND CONSTRUCTION NOTES

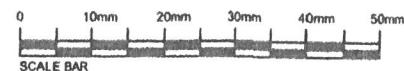

NOTE:-

MATERIALS TO MATCH EXIST. MAIN HOUSE.

SIDE EXTENSION - 22 THE FAIRWAY, ALDWICK BAY ESTATE, BOGNOR REGIS.

C.R. BARROW & ASSOCIATES LTD.	
Structural & Architectural Technicians	
Studio 1	Tel: 01243 771158
Manor Nursery	Mobile: 07816 591480
Lagness Road	
Chichester	
West Sussex	
PO20 1LJ	E-Mail: chris.barrow@hotmail.co.uk

ELEVATIONS [AS PROP'D]			
Scale	1:100	Drawn By	C.R.B.
Date	JUNE 18	Checked	
Drawing Number	1506 -		