



22 THE FAIRWAY
'ALDWICK BAM EST'

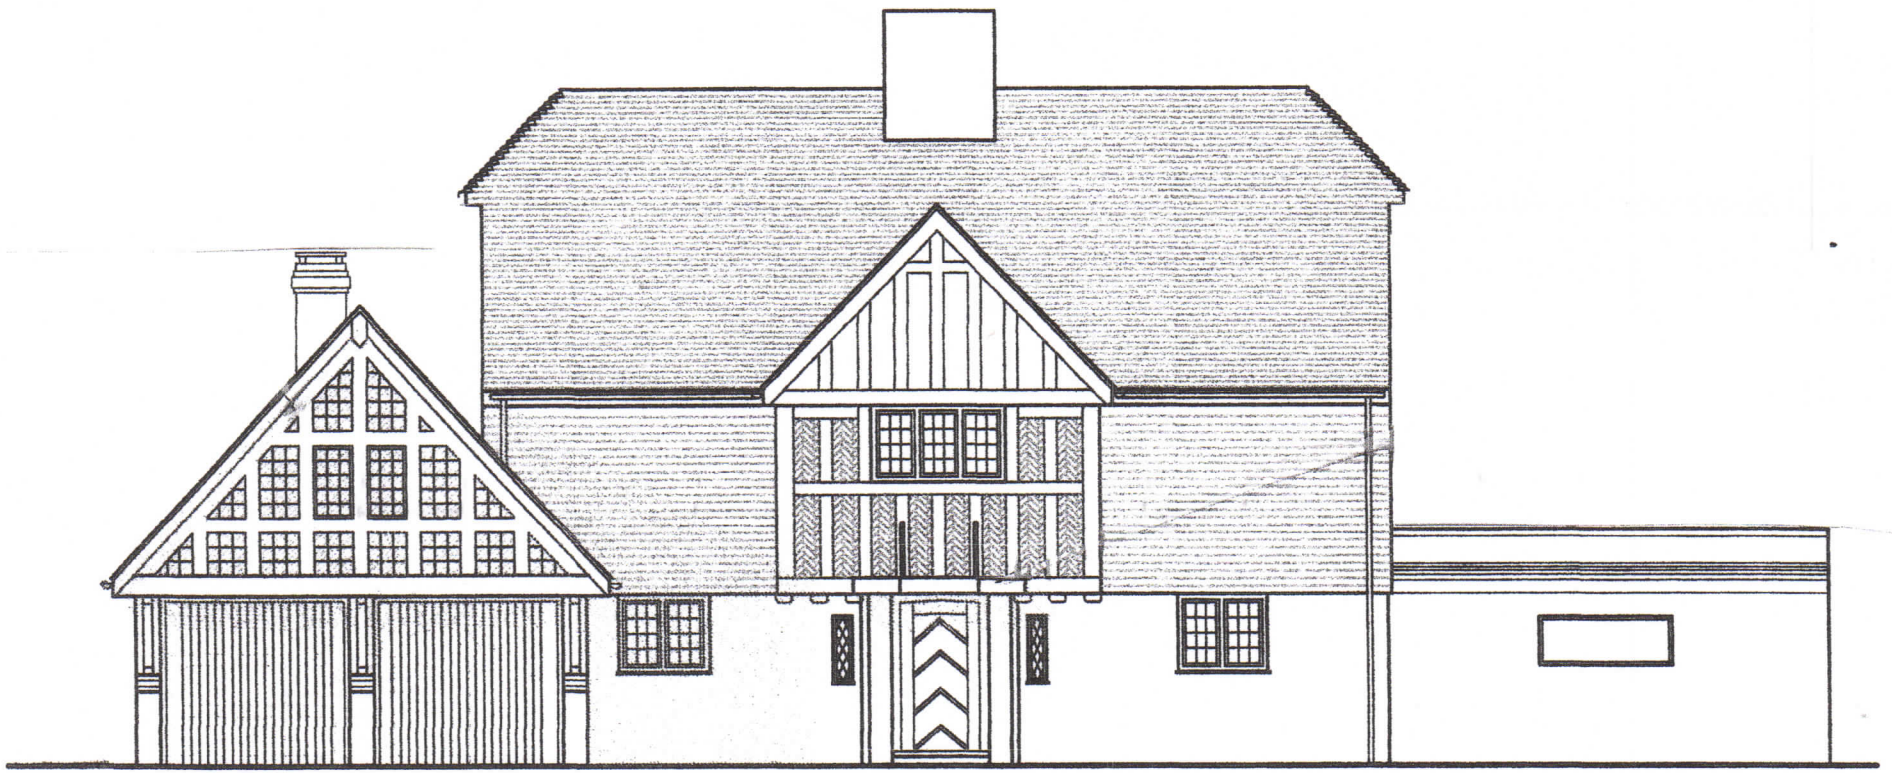


EXISTING FRONT (NORTH) ELEVATION



EXISTING REAR (SOUTH) ELEVATION

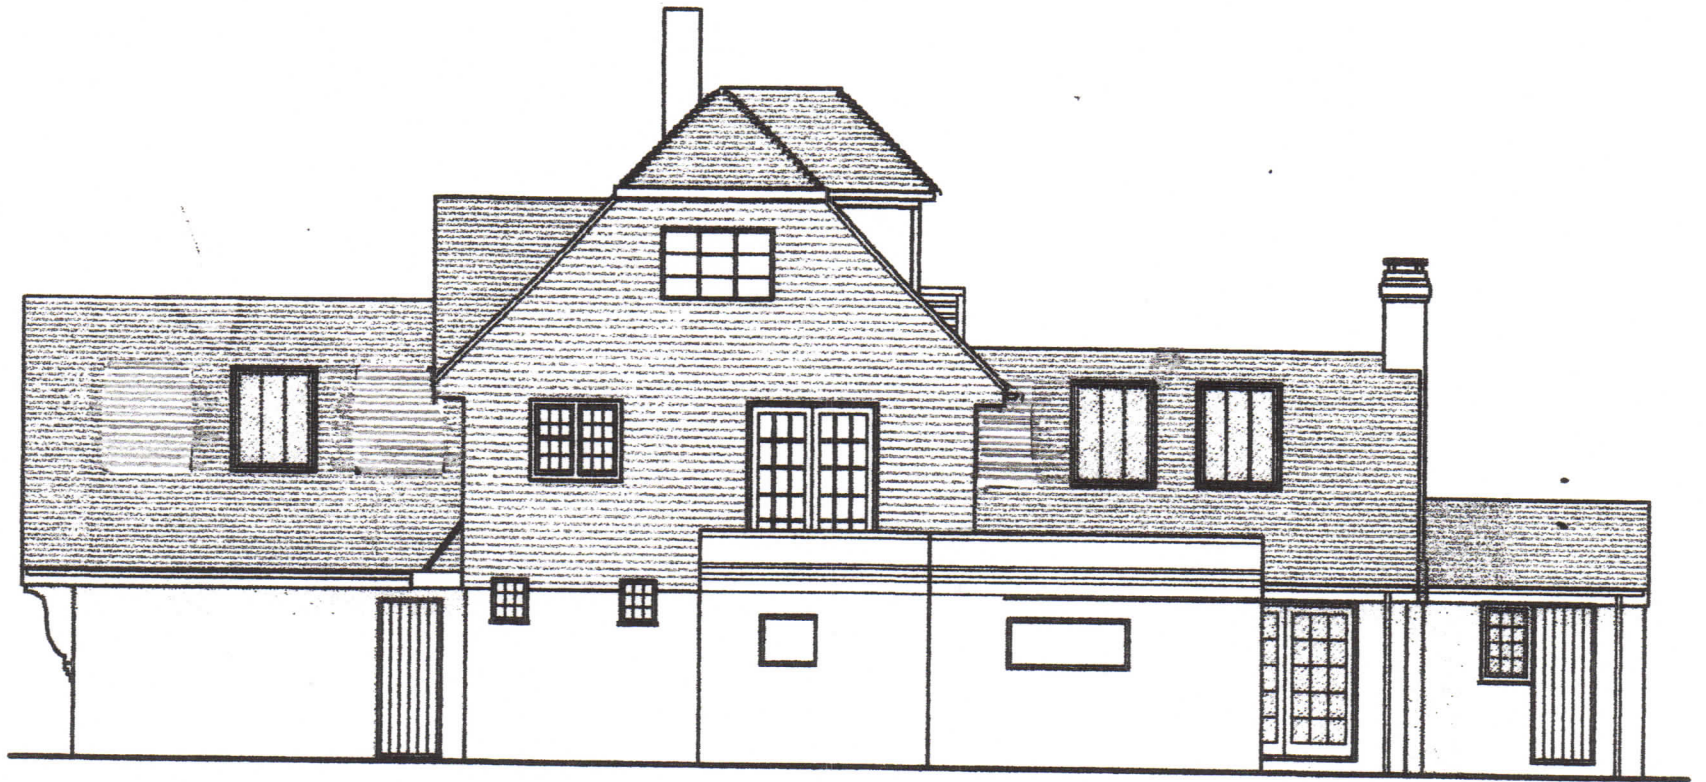

EXISTING SIDE (WEST) ELEVATION

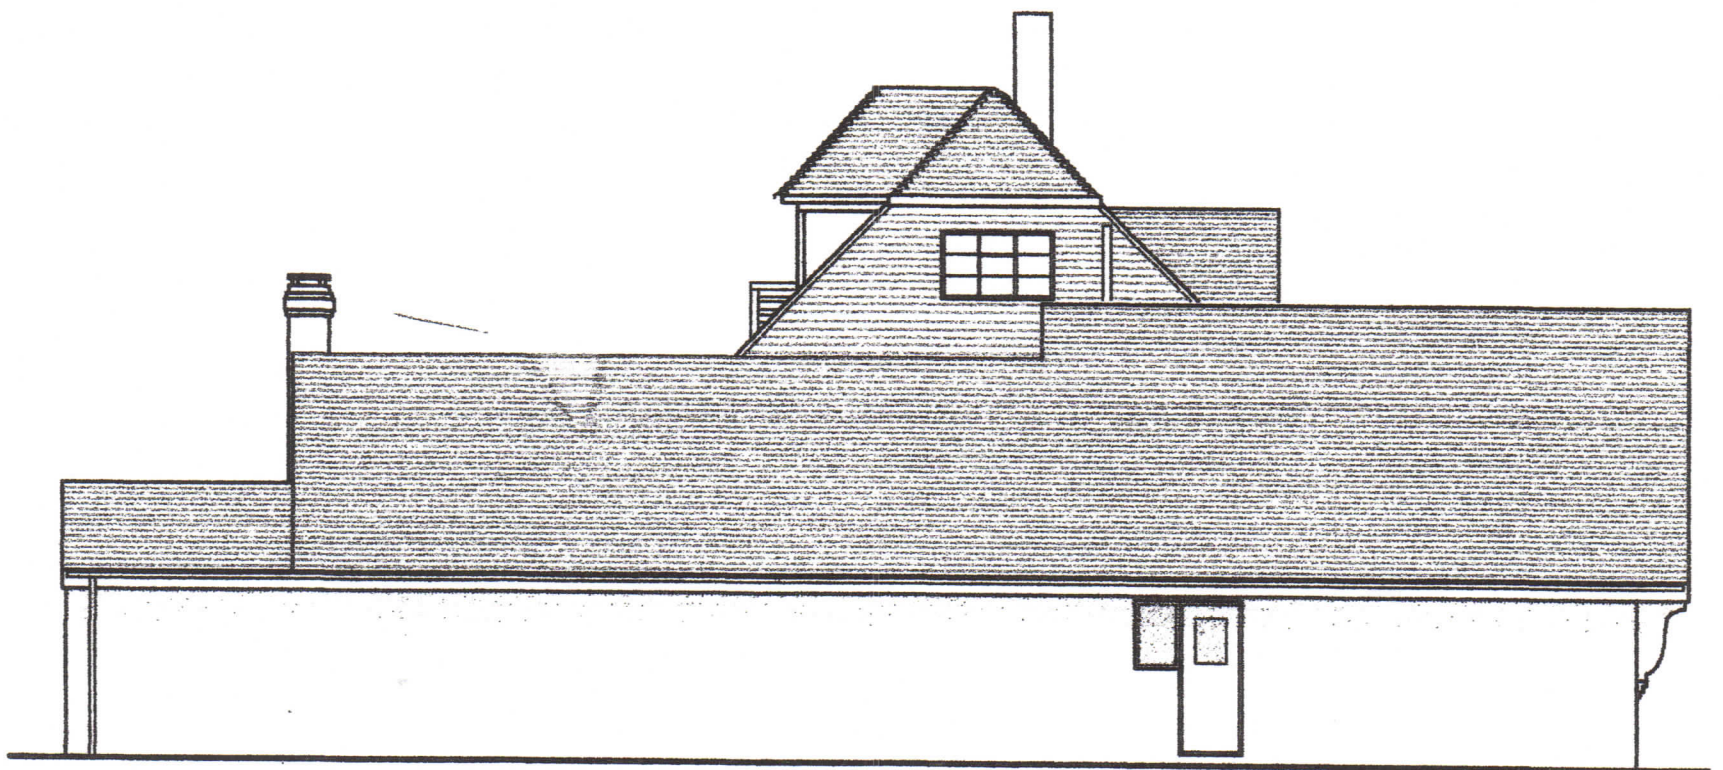

EXISTING SIDE (EAST) ELEVATION

22 THE FAIRWAY

'ALDWICK BAY ESTATE'