



22 THE FAIRWAY  
'ALDWICK BAY EST'

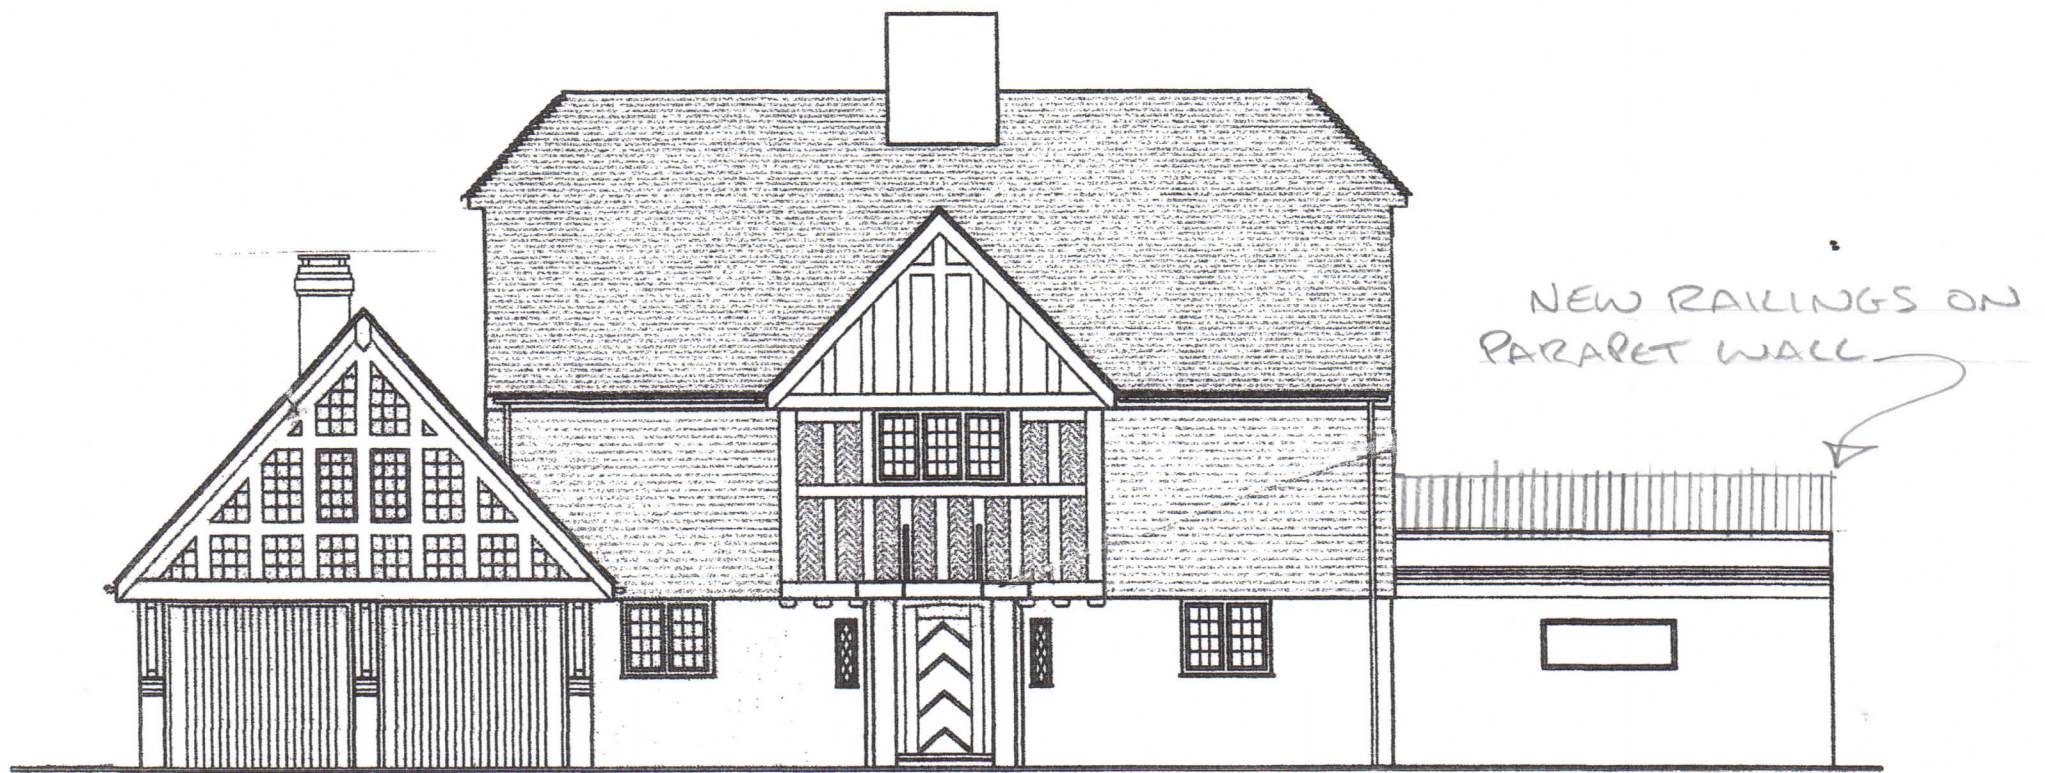


PROPOSED FRONT (NORTH) ELEVATION



PROPOSED REAR (SOUTH) ELEVATION

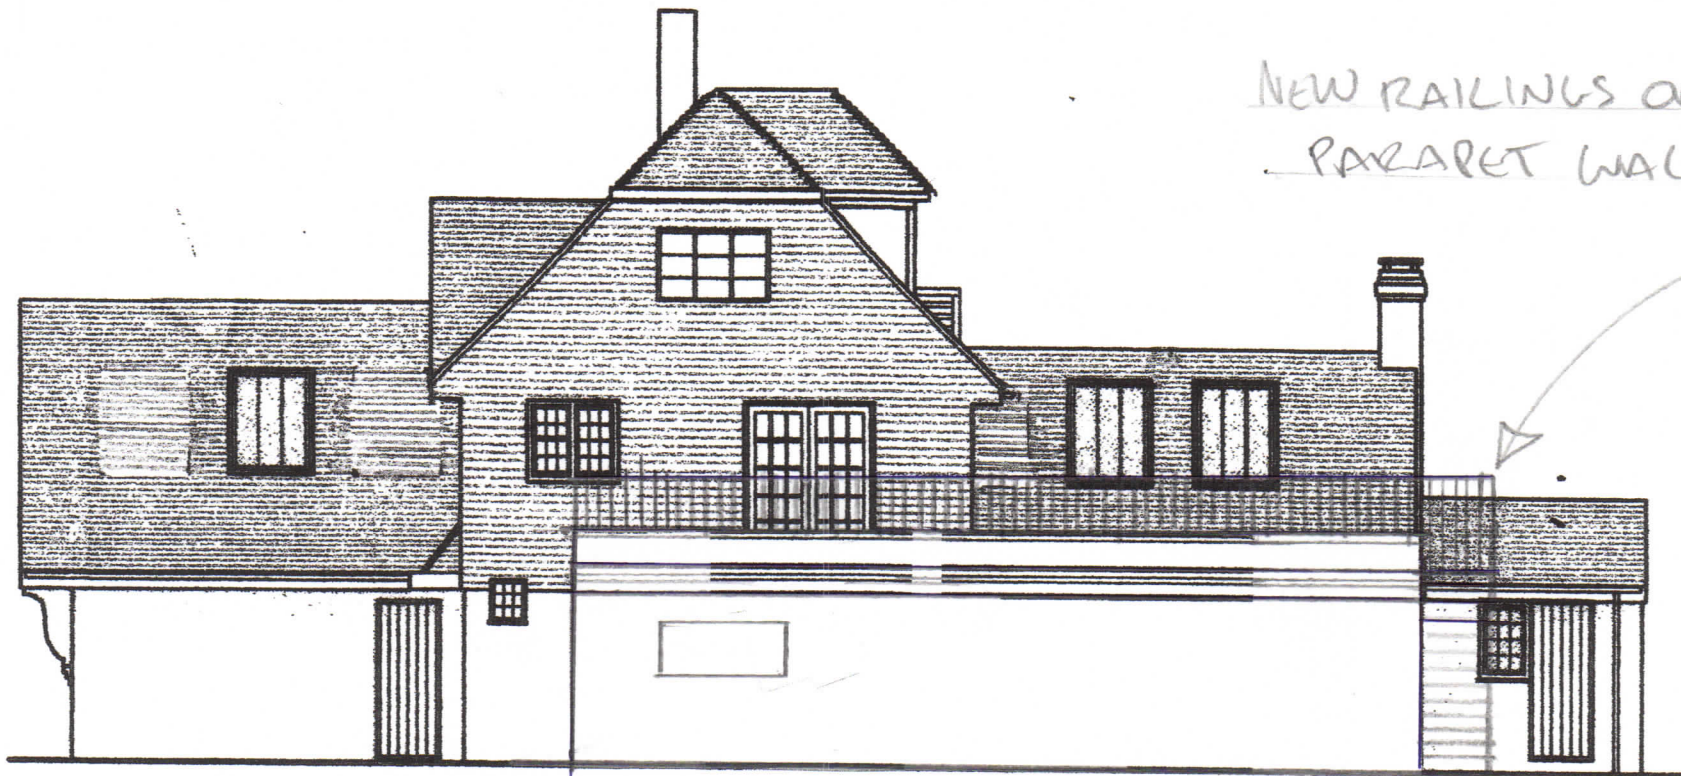

PROPOSED SIDE (WEST) ELEVATION

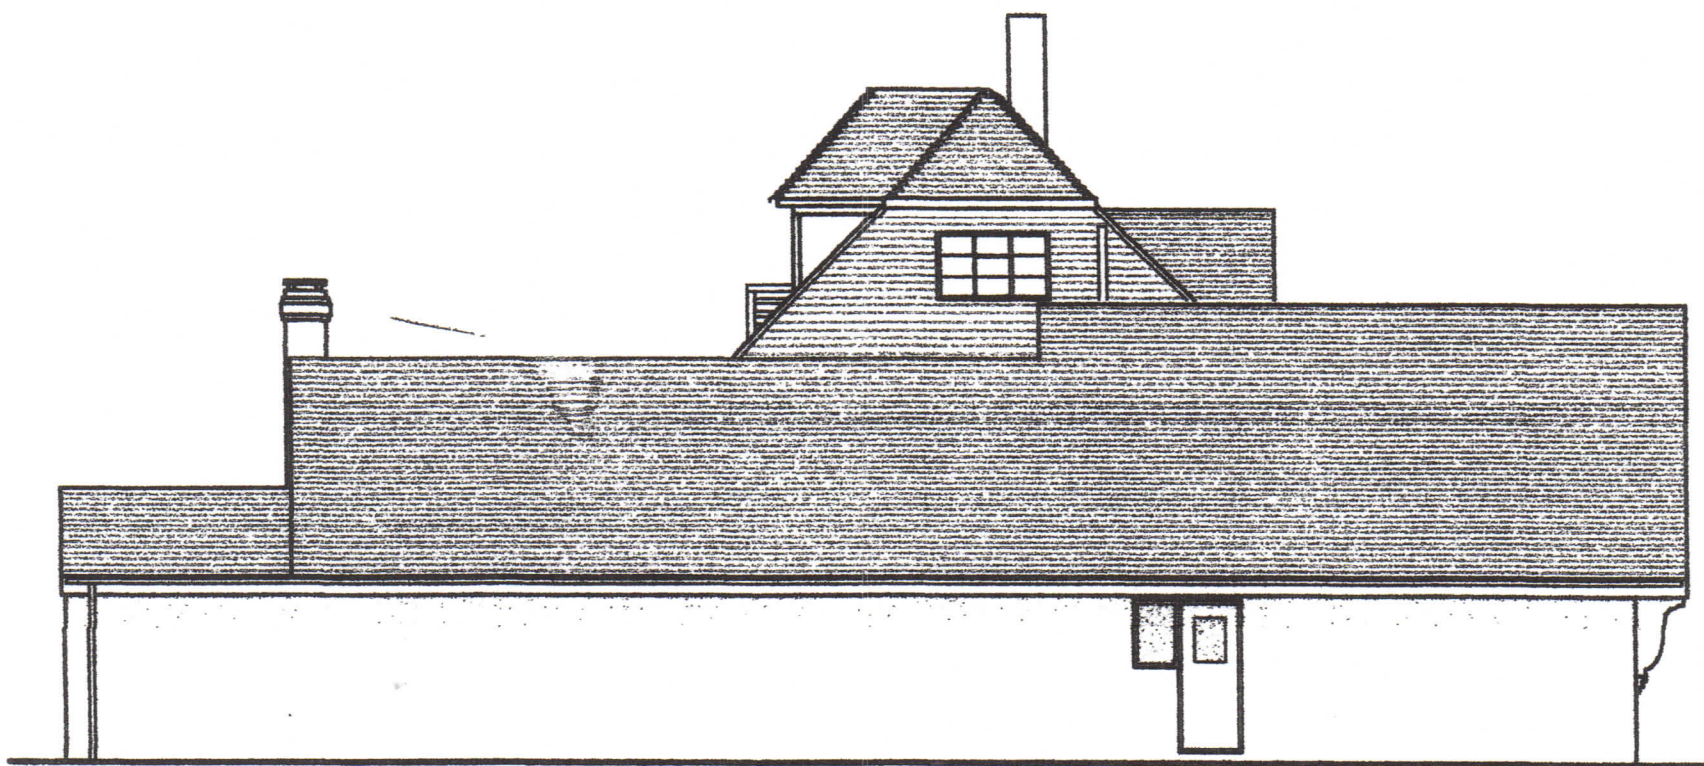

PROPOSED SIDE (EAST) ELEVATION

22 THE FAIRWAY

'ALDWICK BAY ESTATE'