


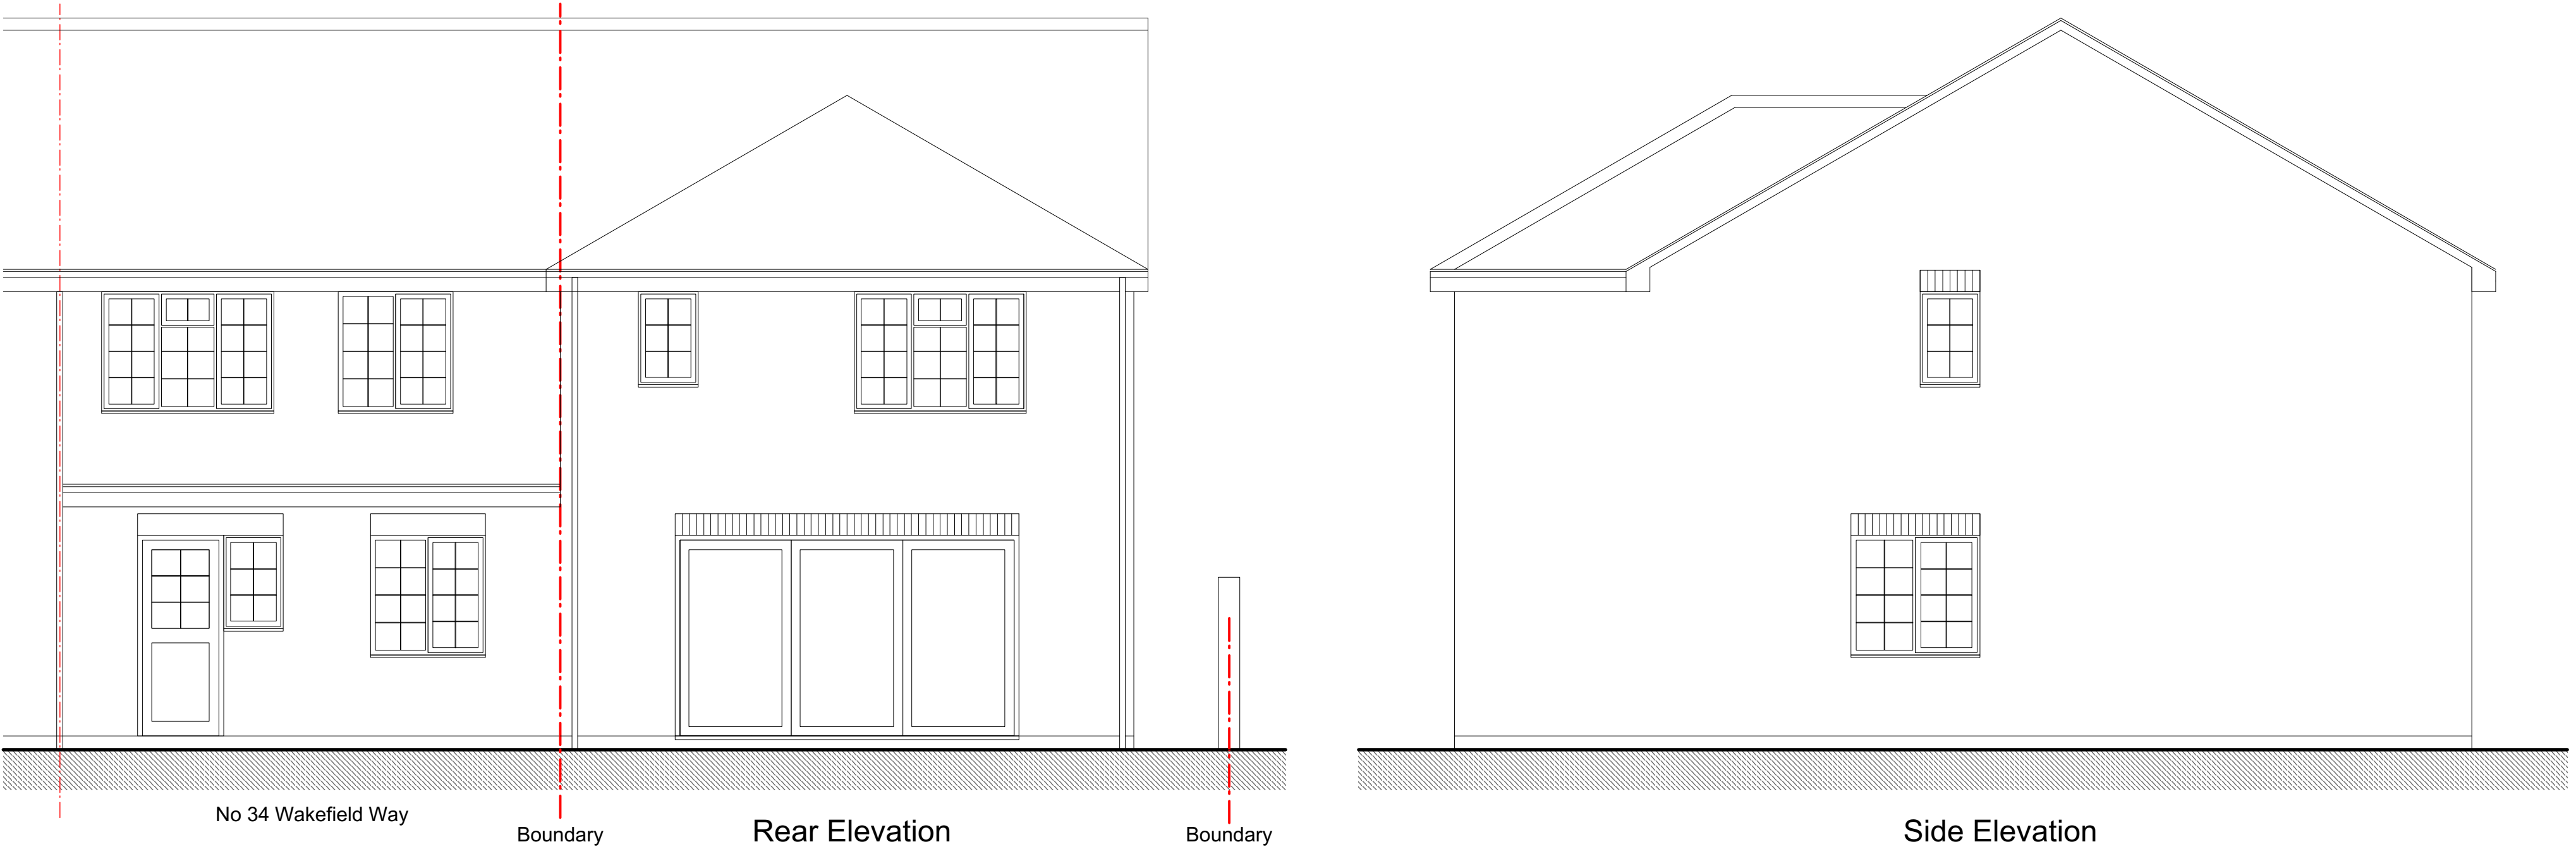

Material Schedule

- Walls LBC brick to match No 34
- Roof Concrete pantiles to match No 34
- Windows uPVC
- Door Painted timber



IVON BLUMER ARCHITECTS LTD			
PROJECT	Wakefield Way	DATE	19/08/19
TITLE	Elevations Sheet 1	DRG NO	IBA/520/03
SCALE	1 : 50	REVISIONS	

Orchard House Studio
41 West Drive
Aldwick Bay
West Sussex
PO21 4LZ
Tel 01243 262987

www.ivonblumerarchitects.com
ivon@ivonblumerarchitects.com