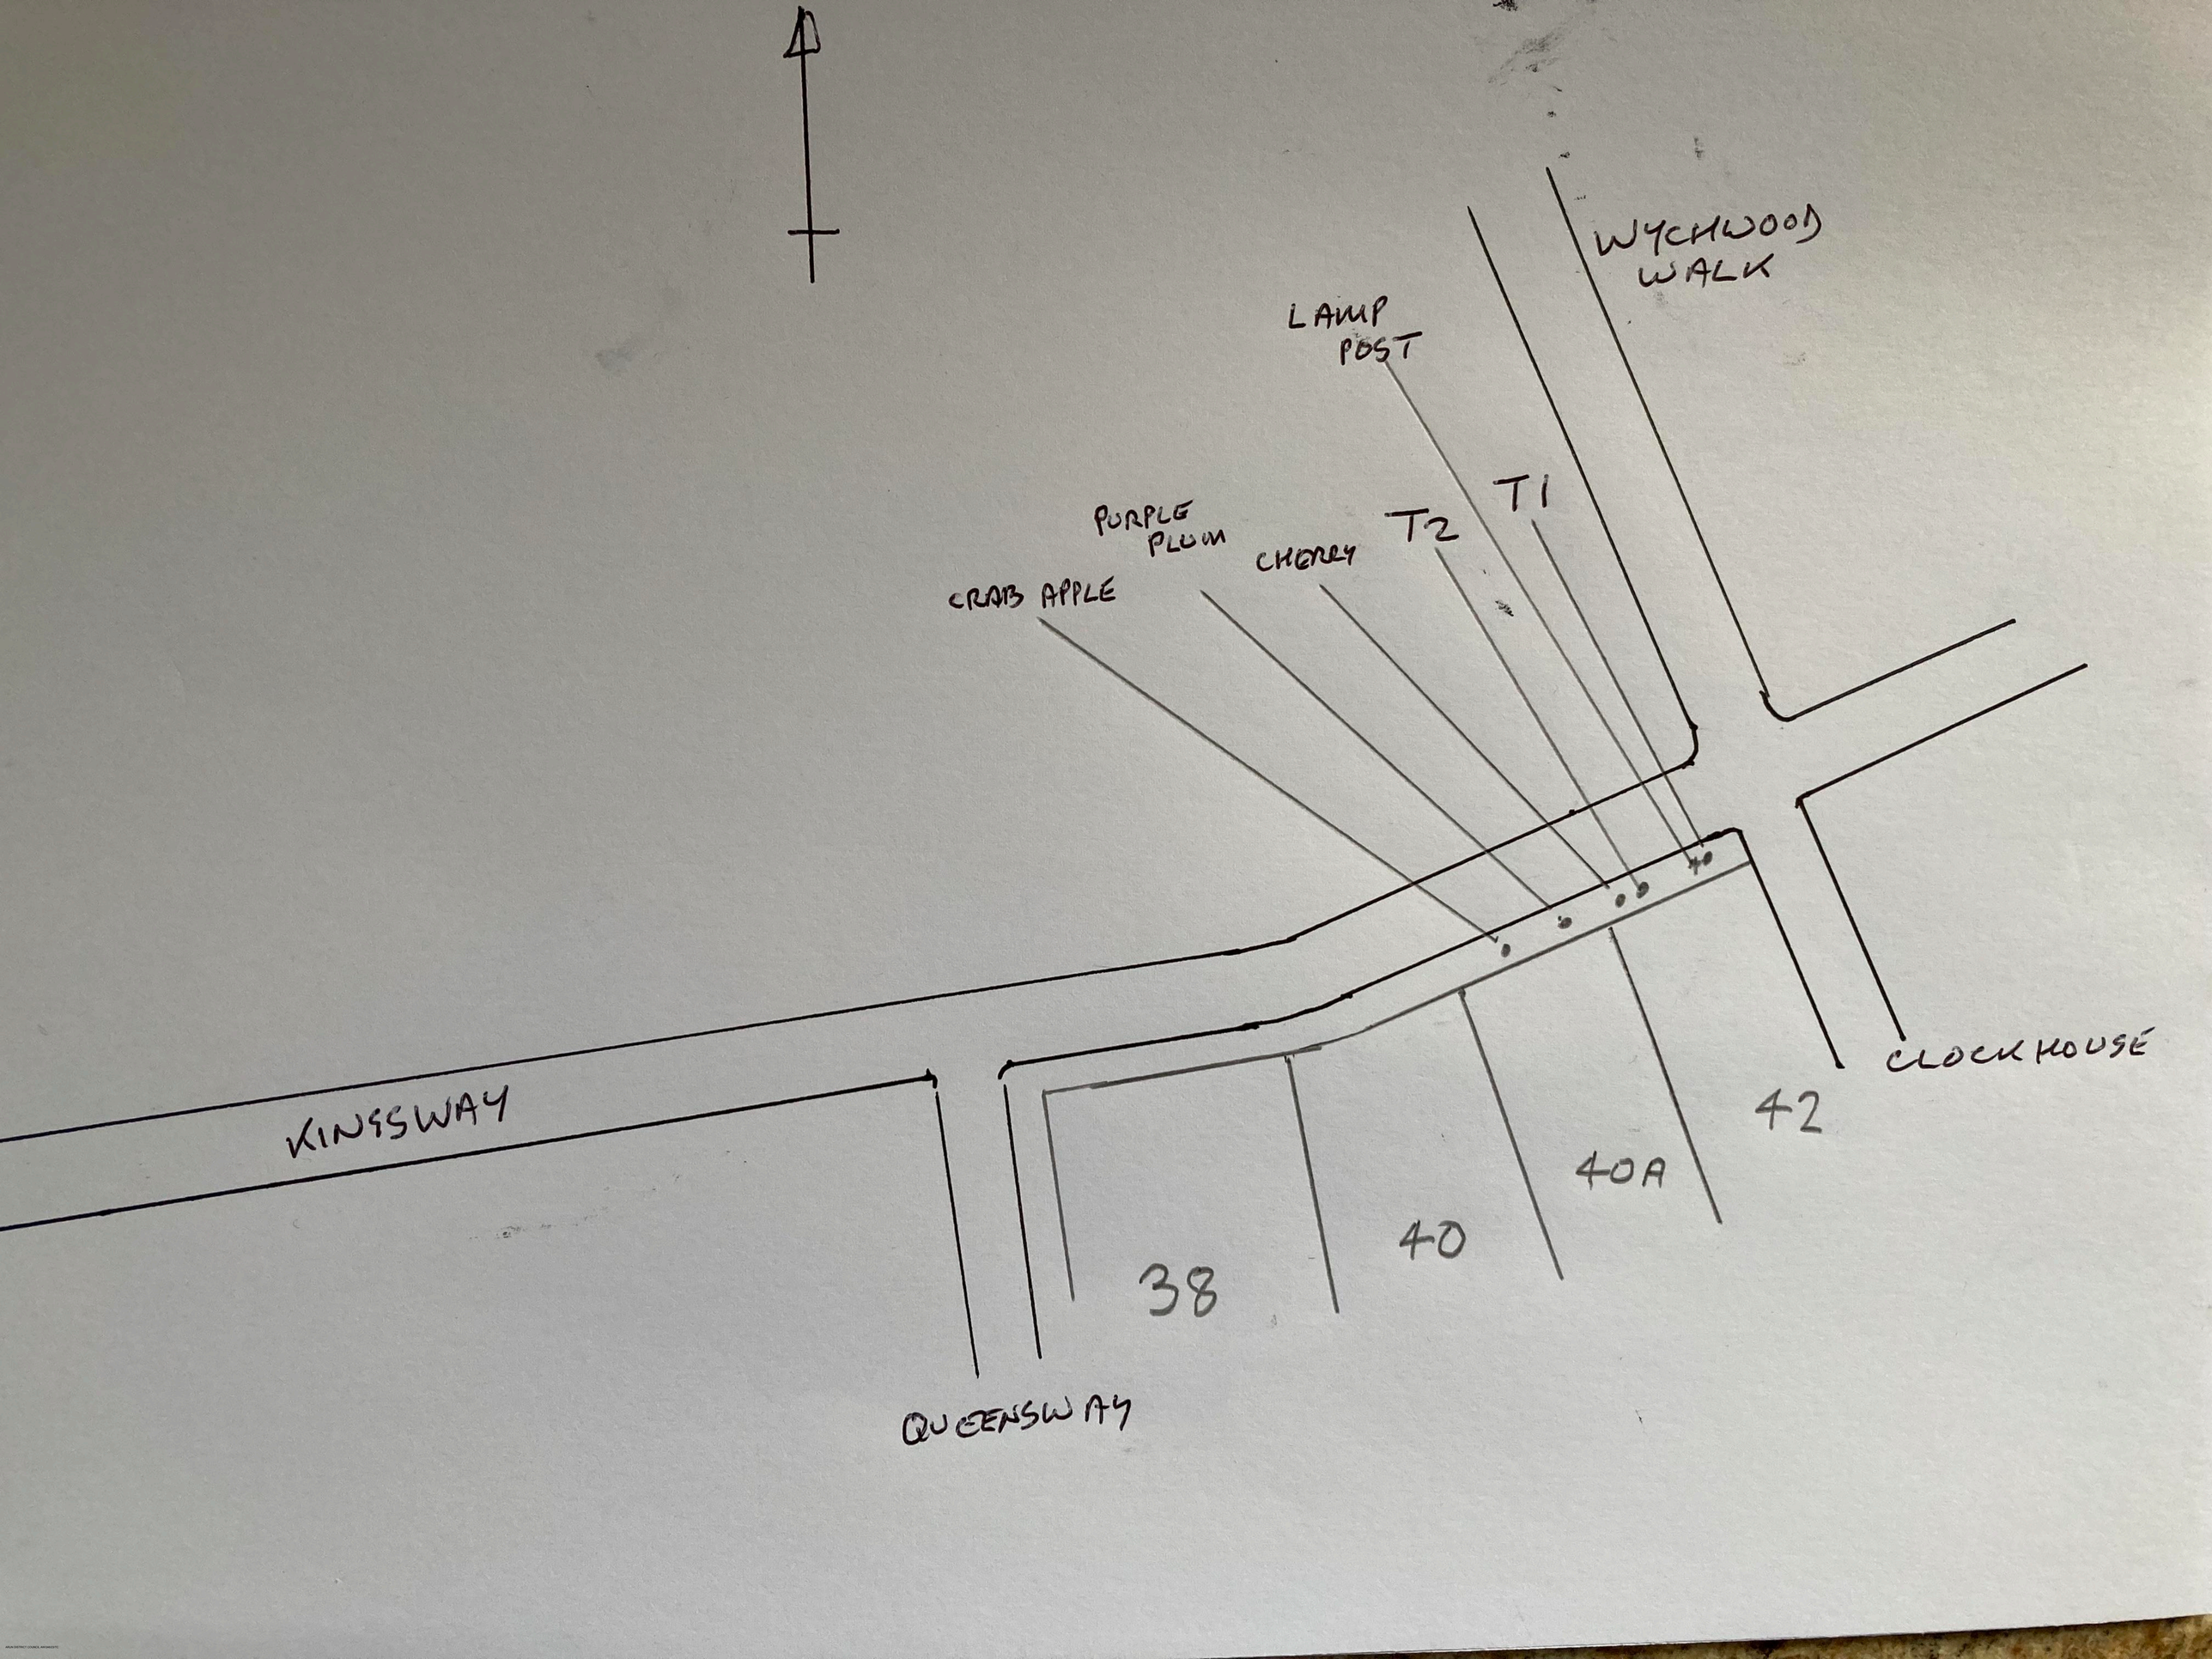

WYCHWOOD WALK
LAMP POST
T1
T2
PURPLE PLUM
CHERRY
CRAB APPLE
CLOCKHOUSE
42
40A
40
38
KINGSWAY
QUEENSWAY