




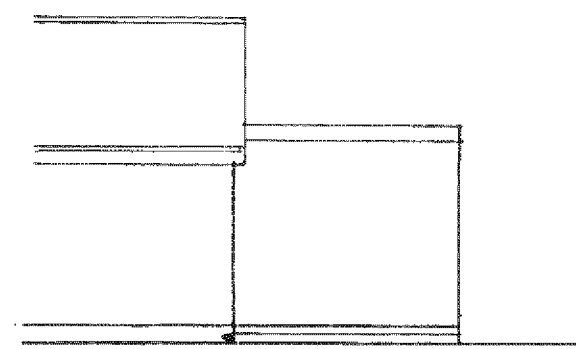

north

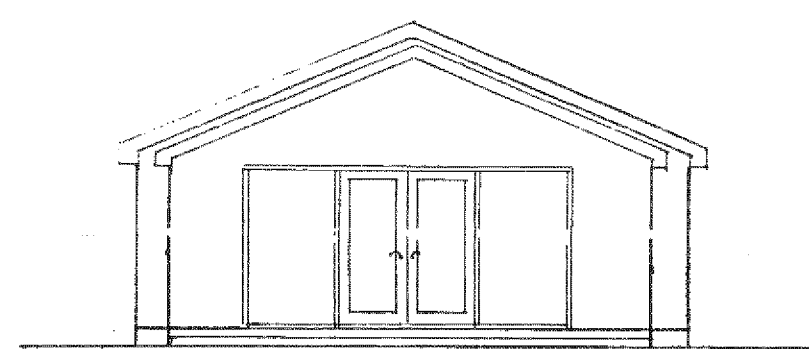

west

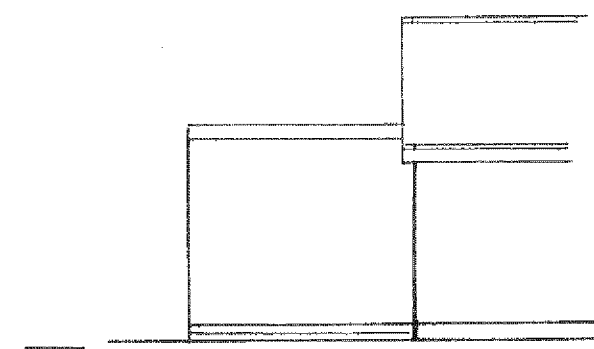


south

1 : 100




location plan

1 : 1250

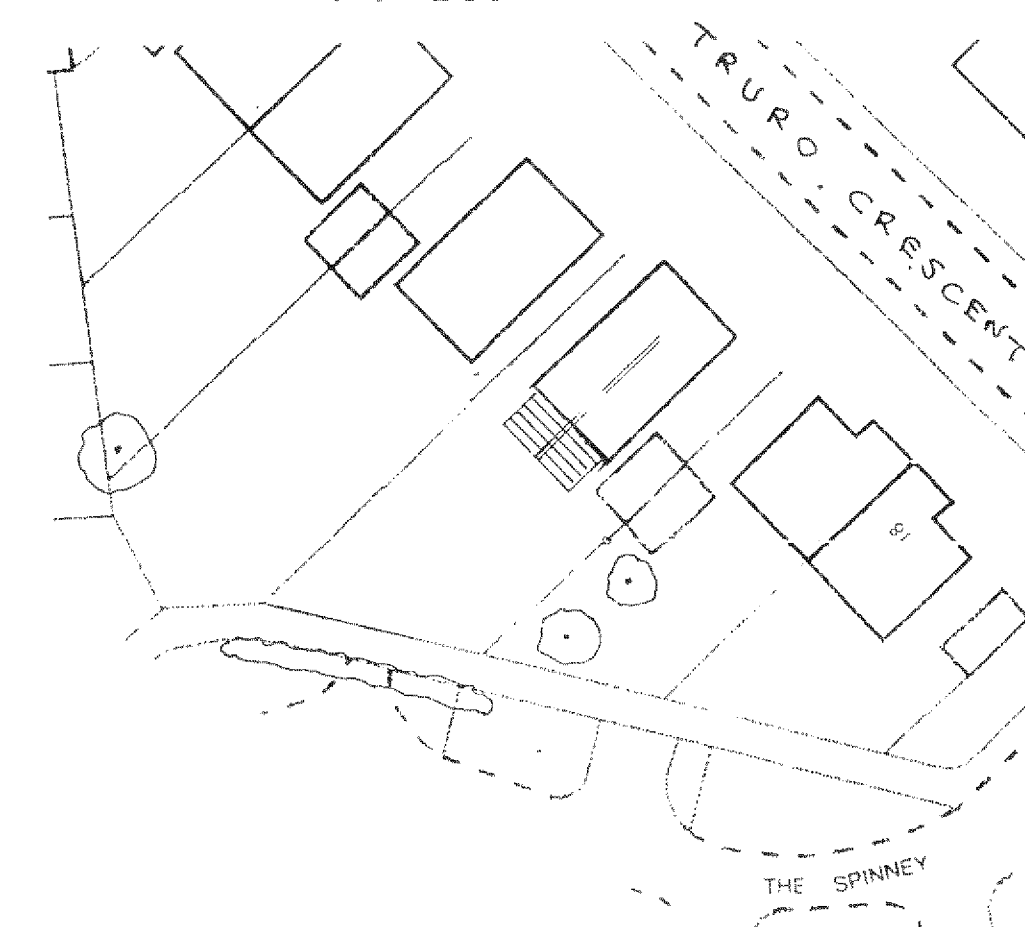

block plan

1 : 500

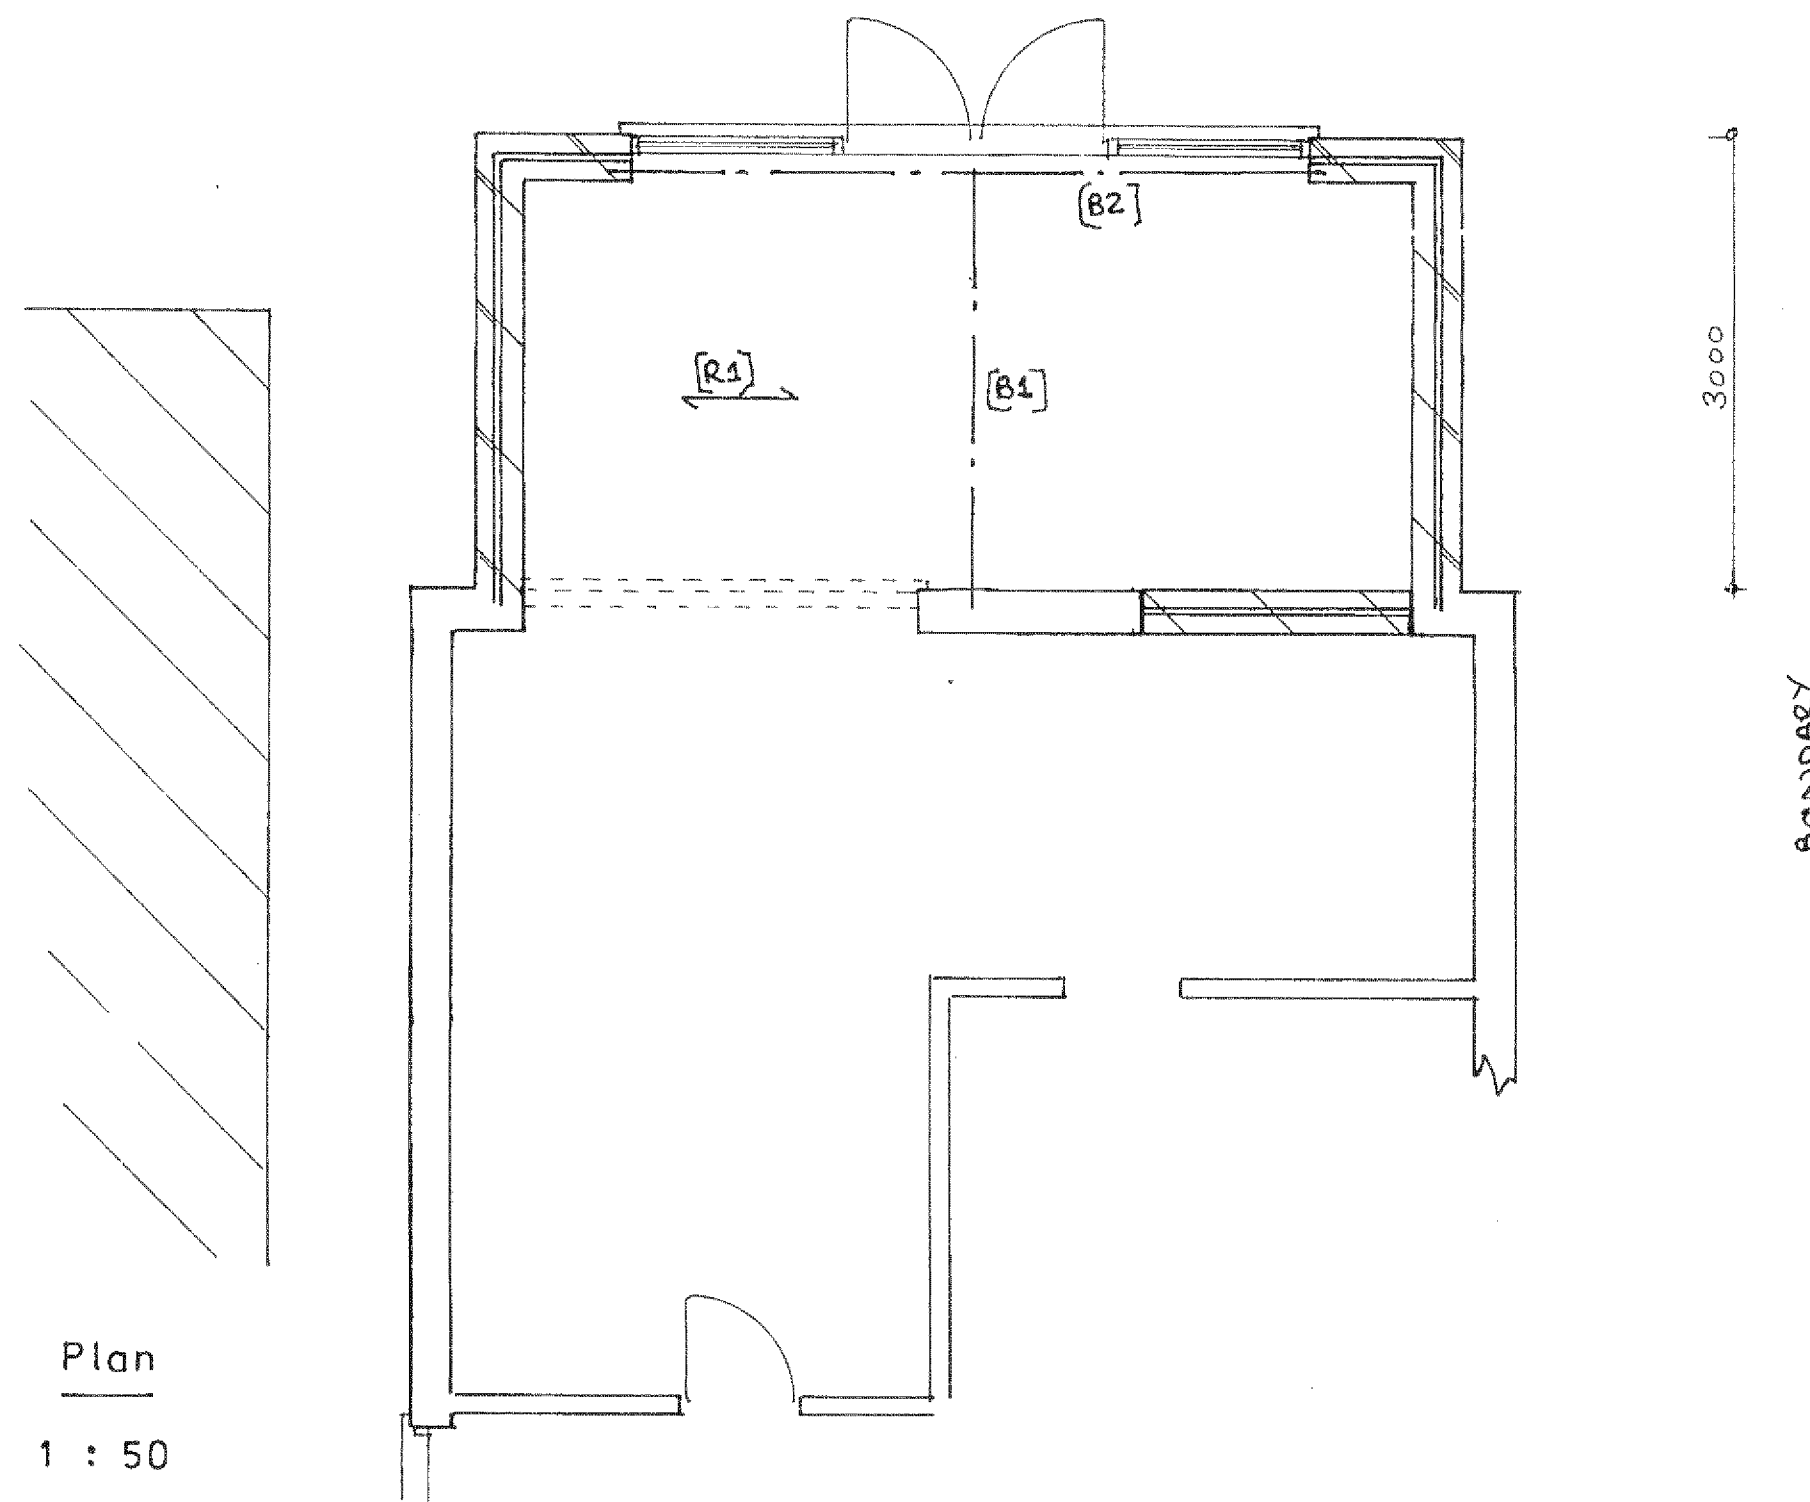

Plan

1 : 50

PROPOSED SINGLE STOREY EXTENSION AT 14, TRURO CRESCENT, ALDWICK FOR MRS. HAMPTON

sheet 1 a of 2

