


EXISTING GROUND FLOOR PLAN (PART)

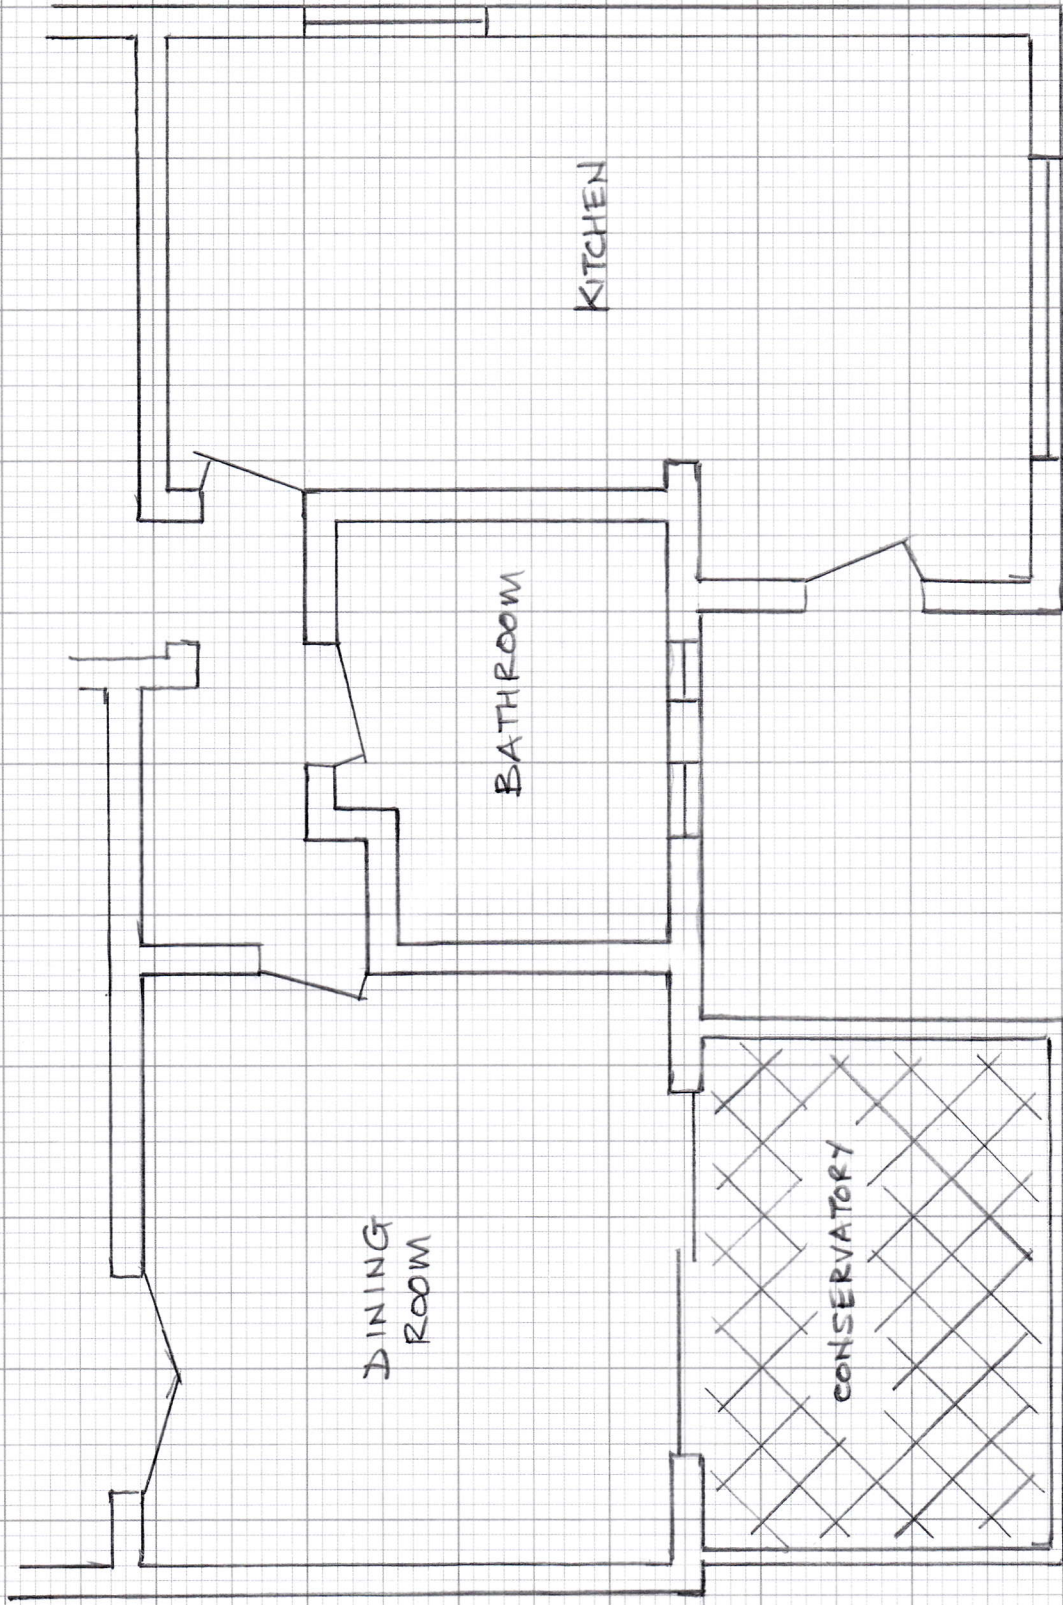

SCALE
0 1m
1:50