



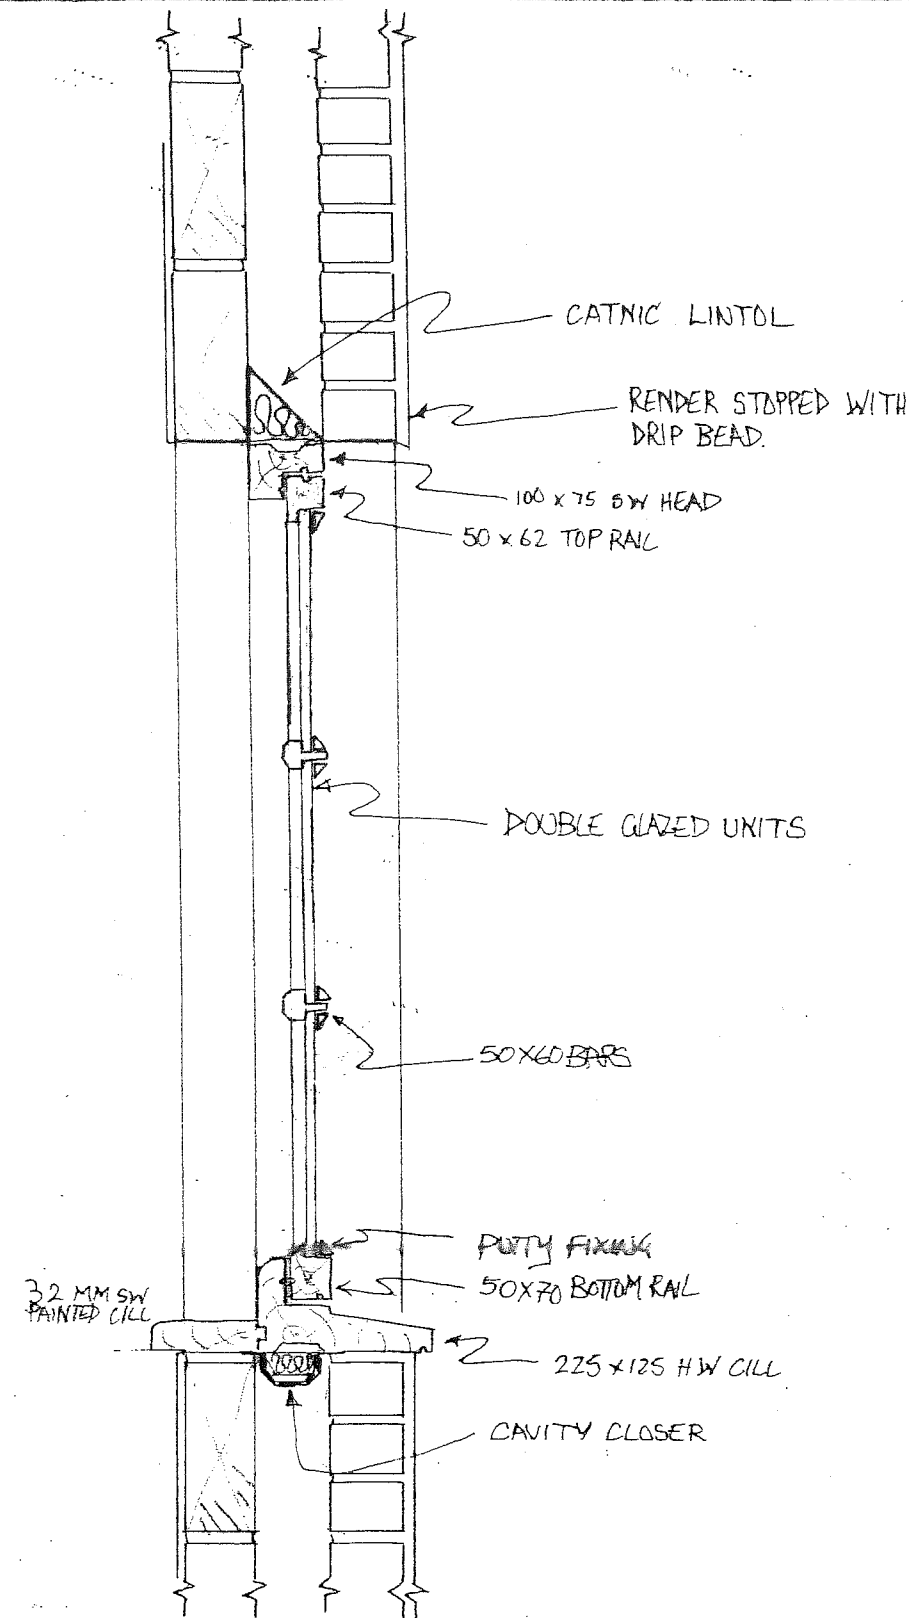


WINDOW SECTION

0 1 2 3 4 5 6 7 8 9 1m

1:10 SCALE (AT A3).

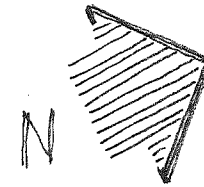

ENLARGED SOUTH WINDOW
• PROPOSED •

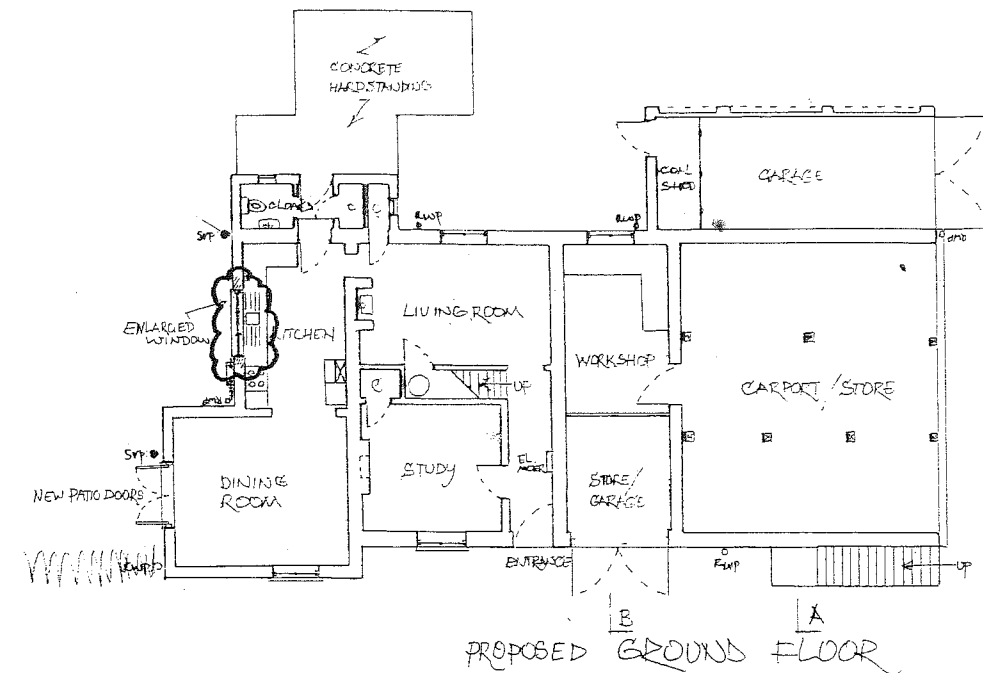

ALDWICK FARM BOGNOR REGIS

R.872 11

RICHARD MEYNELL LTD
BIRDMAN 7020 7BA SEPT 2015