



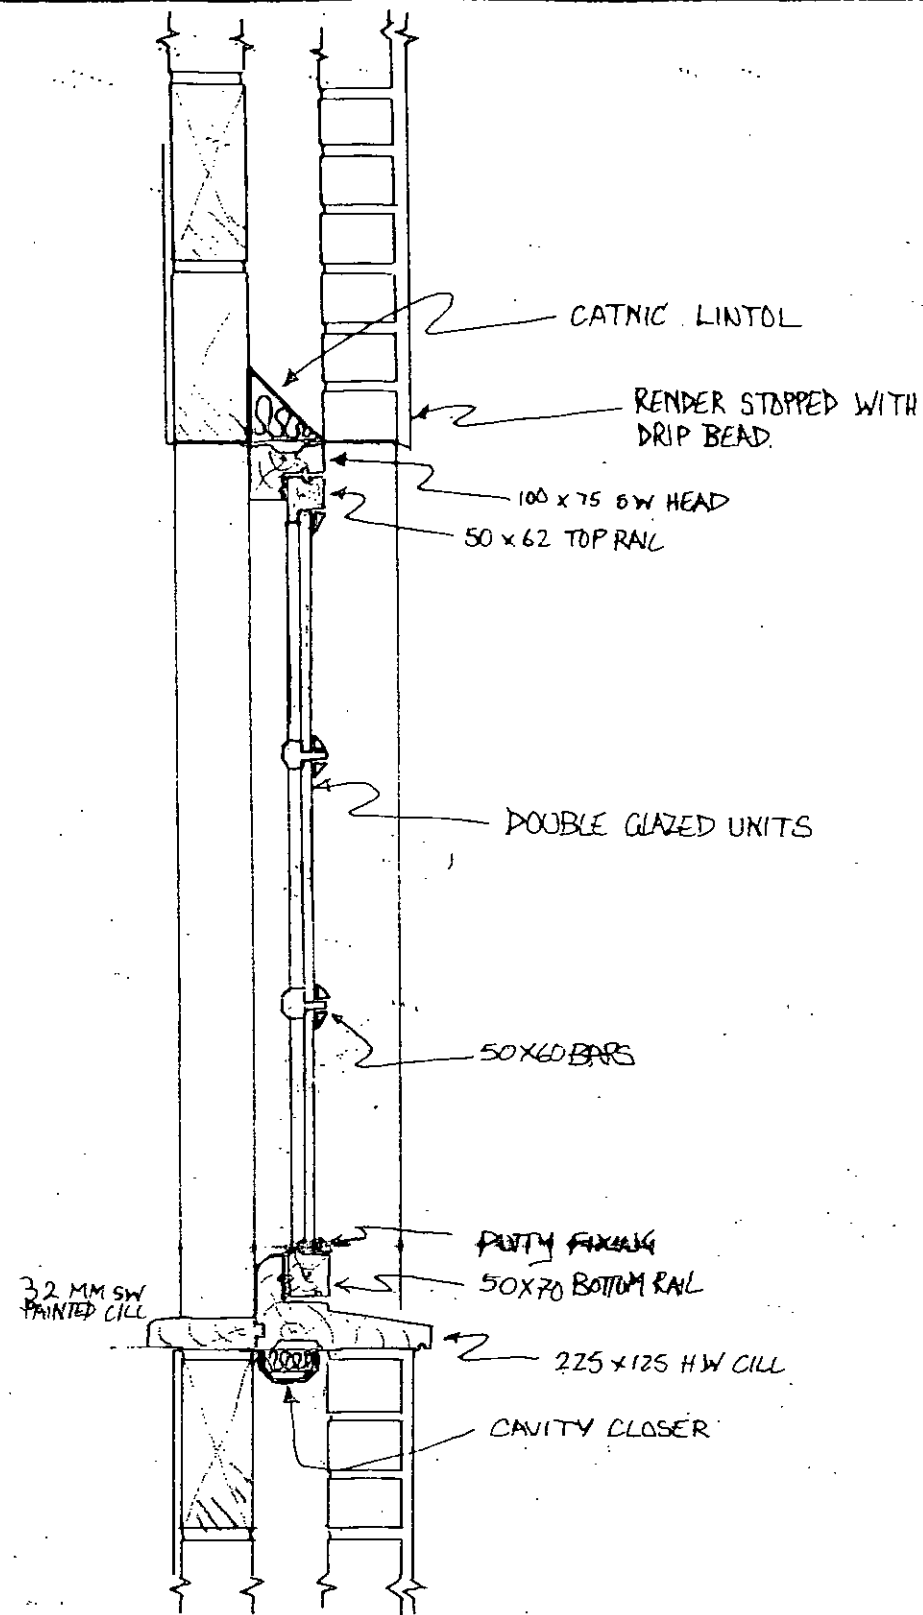


WINDOW SECTION

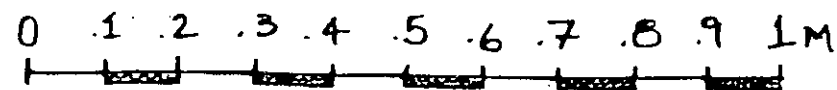

1:10 SCALE (AT A3).



ENLARGED SOUTH WINDOW
• PROPOSED •

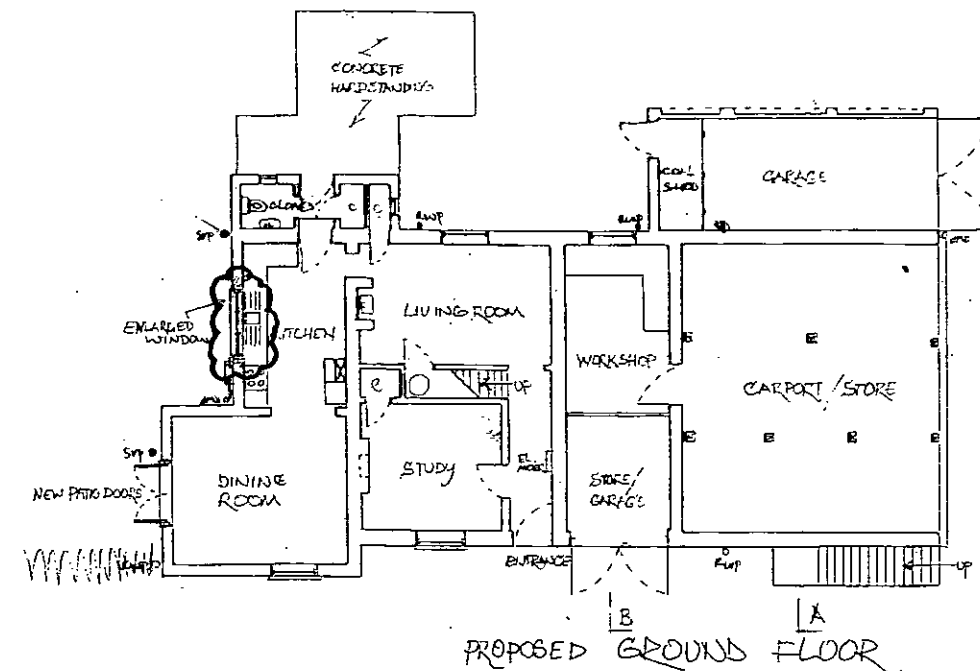

ALDWICK FARM BOGNOR REGIS

R.872 **11**

RICHARD MEYNELL LTD
BIRDMAN 7020 ZBA SEPT 2013