


THE SITE

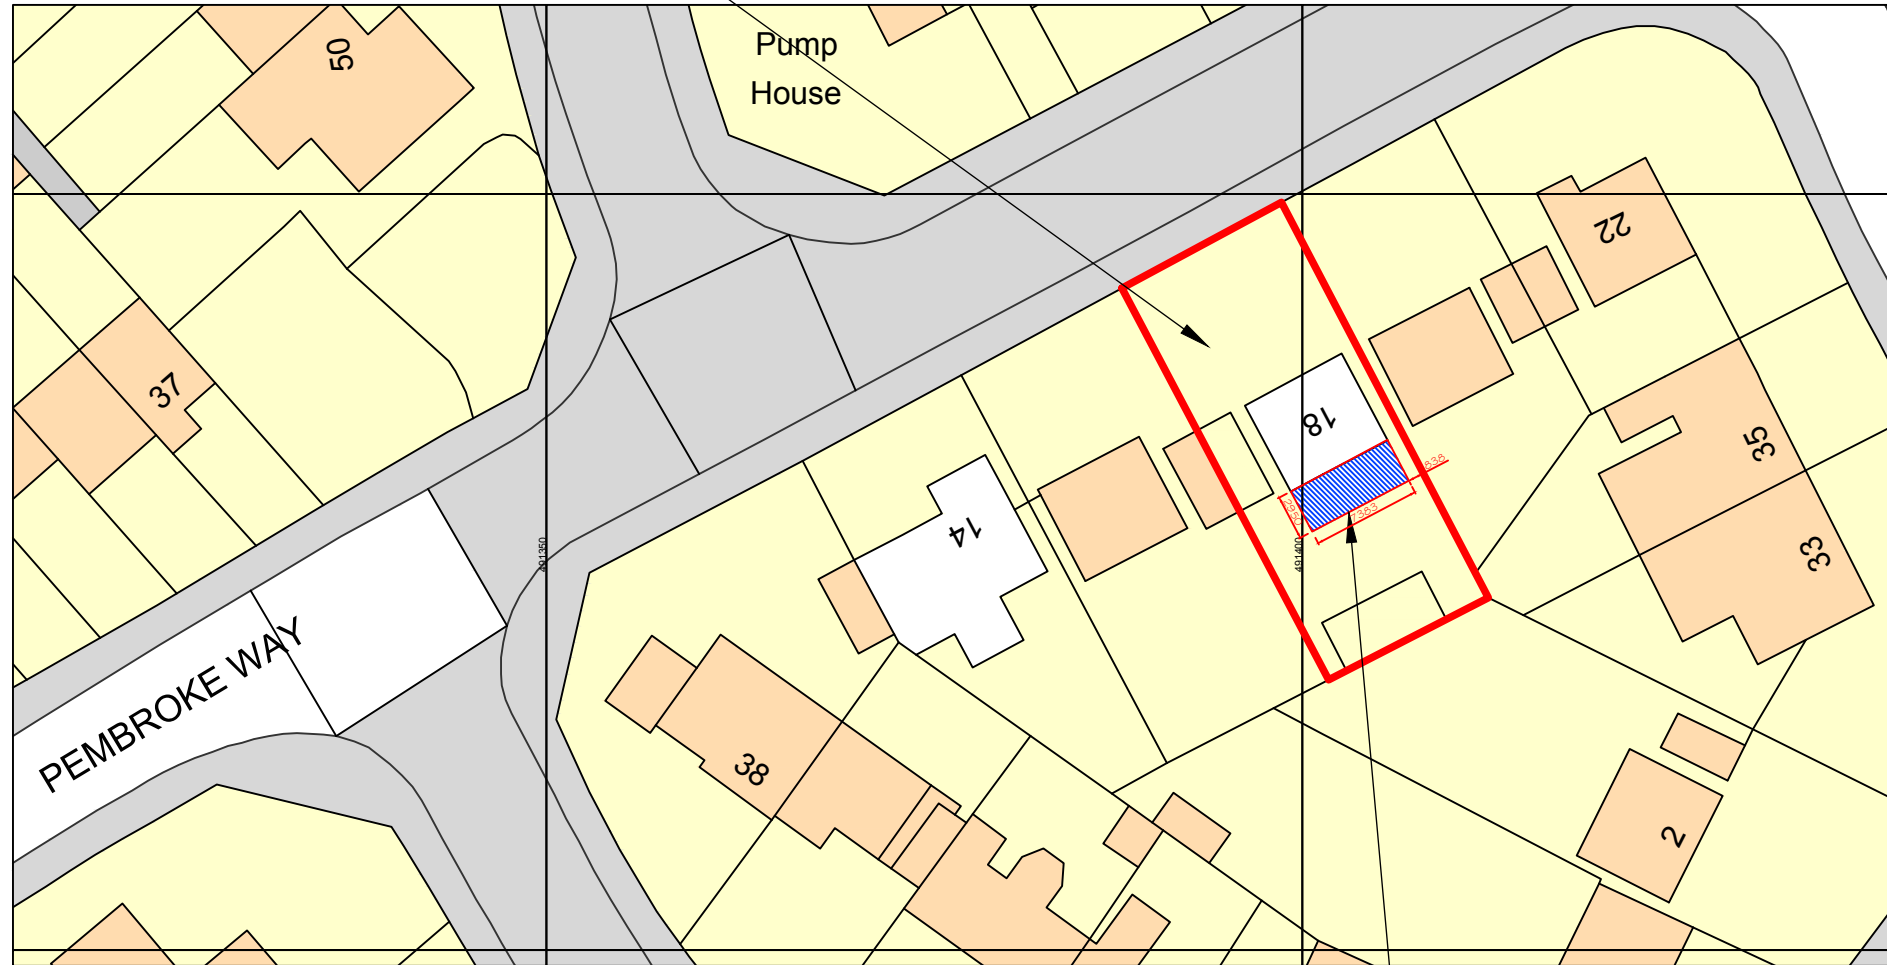

1:500

Scale bar (m)





NOTES
WRITTEN DIMENSIONS TO BE TAKEN IN PREFERENCE TO SCALE, AND ARE TO BE CHECKED ON SITE PRIOR TO COMMENCING WORK.
THIS DRAWING IS TO BE READ IN CONJUNCTION WITH ALL OTHER DOCUMENTS RELATING TO THIS PROJECT.
ANY DISCREPANCIES ARE TO BE REFERRED IMMEDIATELY TO THE PROJECT DESIGNER.
THIS DRAWING IS COPYRIGHT, AND SHOULD NOT BE USED OR REPRODUCED WITHOUT PERMISSION.
IT IS THE CONTRACTOR'S RESPONSIBILITY TO ENSURE COMPLIANCE WITH THE BUILDING REGULATIONS.

1:1250

Ordnance Survey, (c) Crown Copyright 2018. All rights reserved. Licence number 100022432

PROPOSED REAR EXTENSION

Scale bar (m)

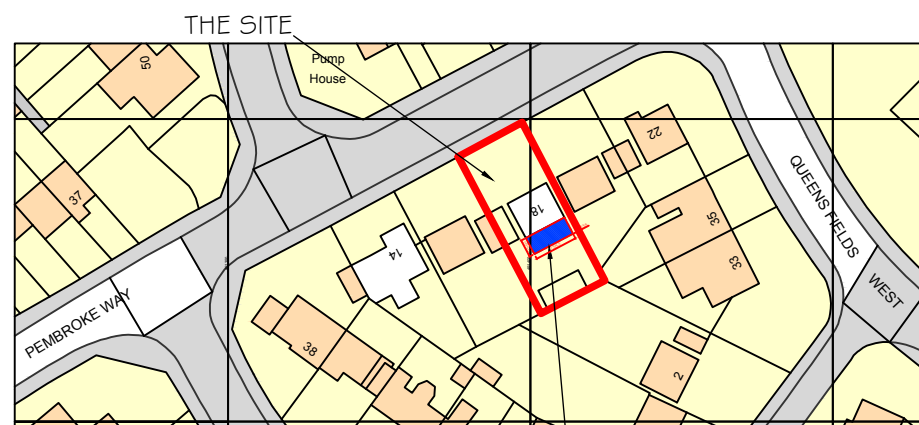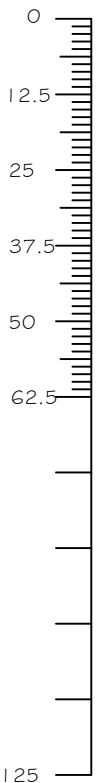

Ordnance Survey, (c) Crown Copyright 2018. All rights reserved. Licence number 100022432

A	Dimensions added to Block Plan	Aug. 18
REV	DESCRIPTION	DATE

PROJECT

18 PEMBROKE WAY
ALDWICK
BOGNOR REGIS
PO21 5PX

CLIENT

MR. & MRS. C. NUNN

DRAWING TITLE

SITE LOCATION PLAN AND BLOCK PLAN

SCALE

A5 SHOWN

DRAWN BY

KMS

DATE

AUG 18

DWG NO 781/01

REV. A

Unit 3b Woodhorn Business Centre
Woodhorn Lane
Oving Chichester
West Sussex PO20 2BX
Tel 01243 774764
www.sloaneandbrown.co.uk

CHARTERED BUILDING SURVEYORS

SLOANE & BROWN
ARCHITECTURAL SERVICES