


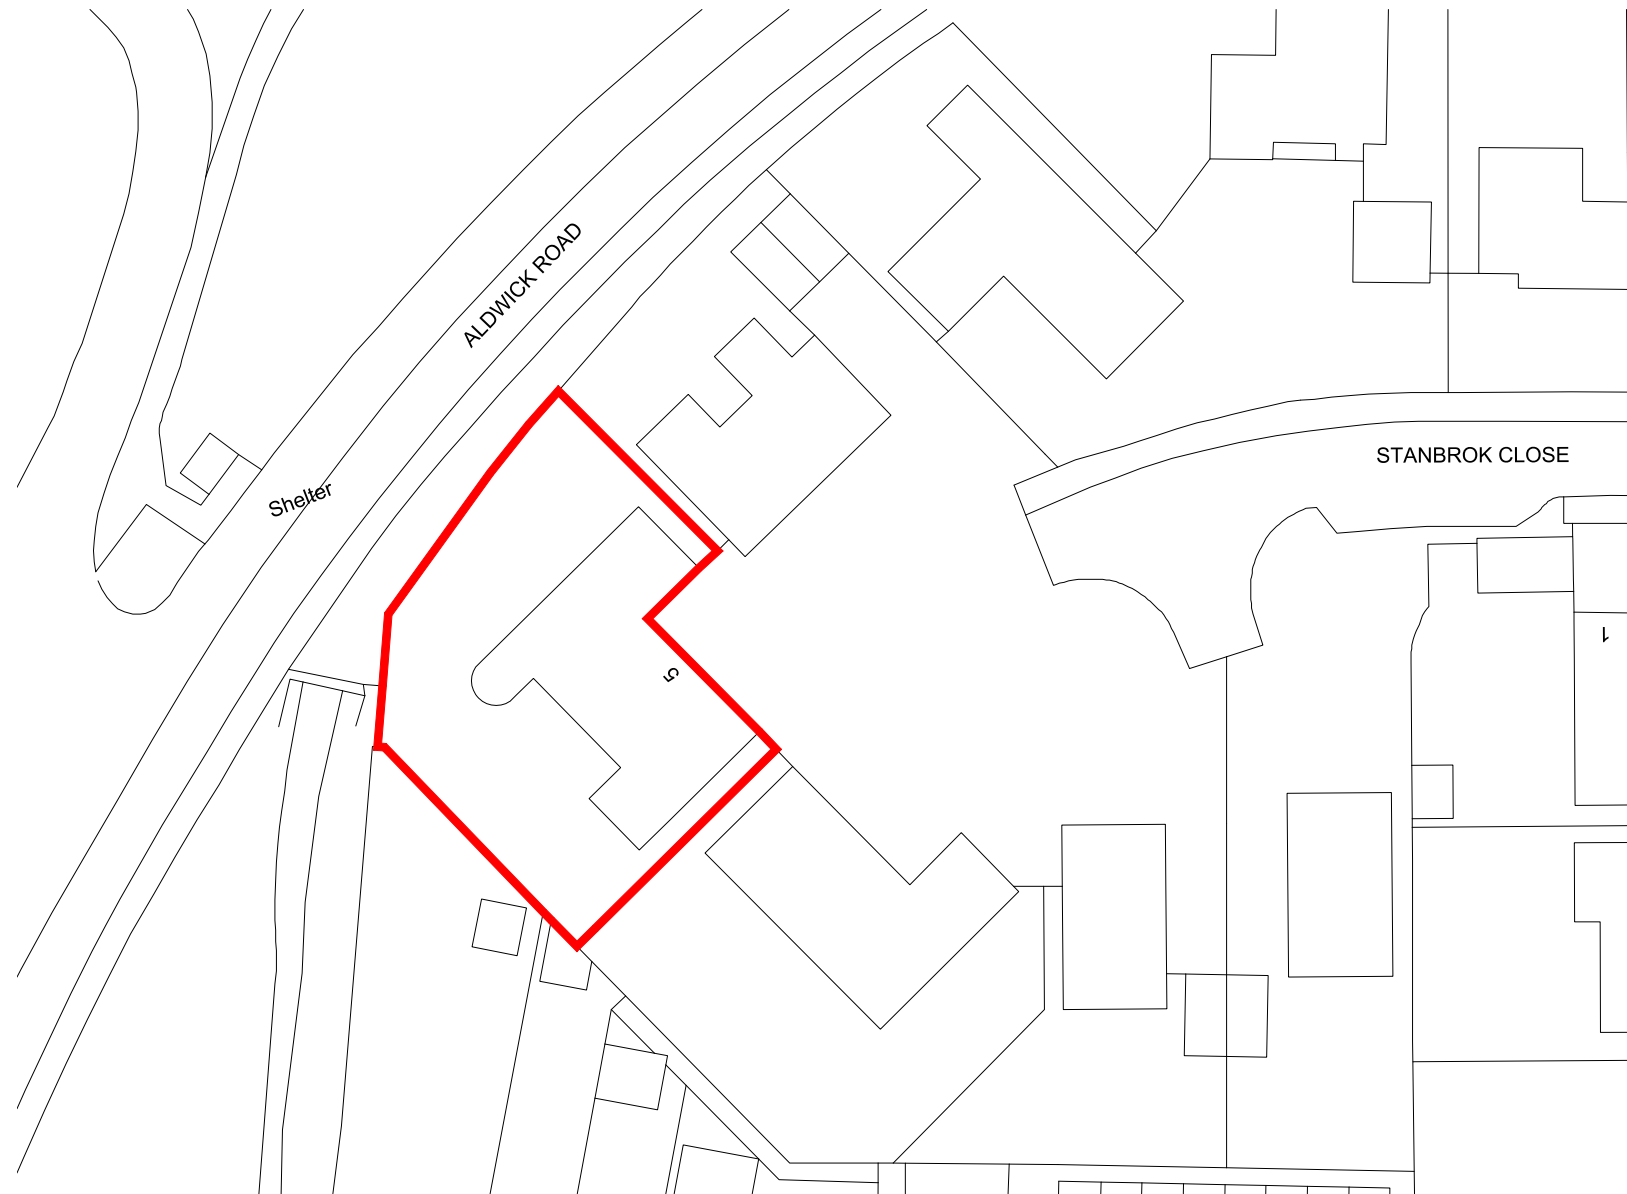


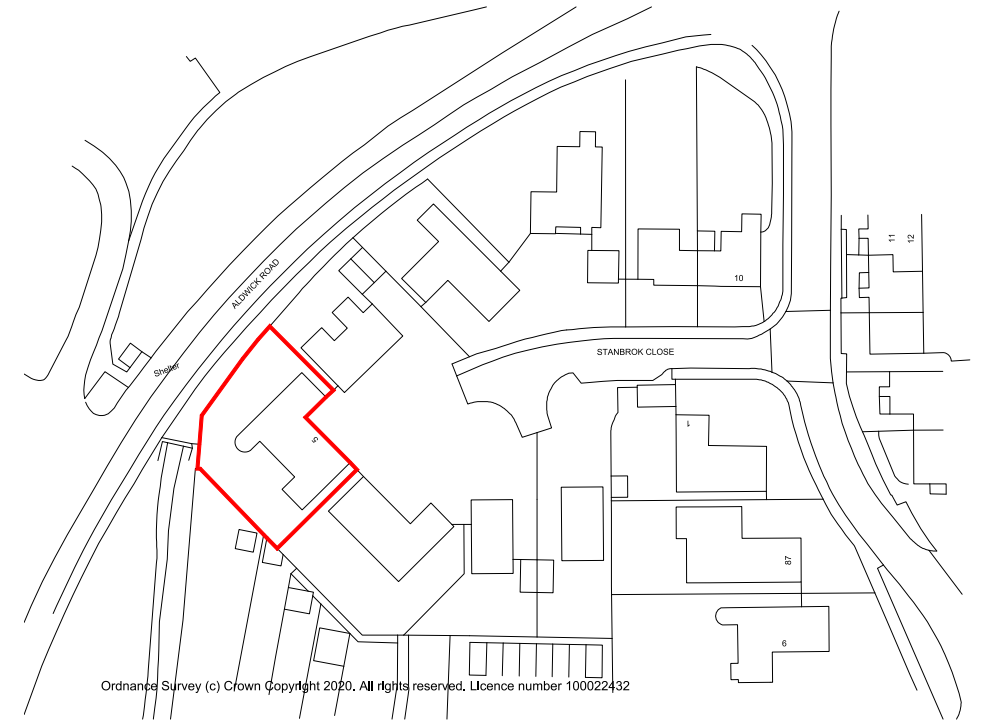

SITE BLOCK PLAN 1:500

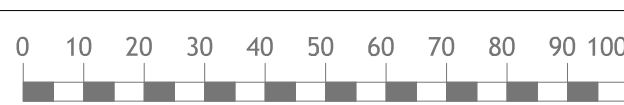

SITE LOCATION PLAN 1:1250

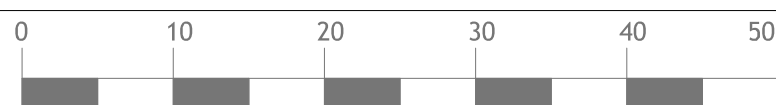

PROJECT TITLE Proposed Development at 5 Stanbrok Close Bognor Regis	DRAWING TITLE Site & Location Plan	No	REVISION
	STATUS Planning Application		
	SCALE as noted @ A3	DATE 24/07/2020	
	DRAWN BY JLB	DRAWING No DA-24014	