


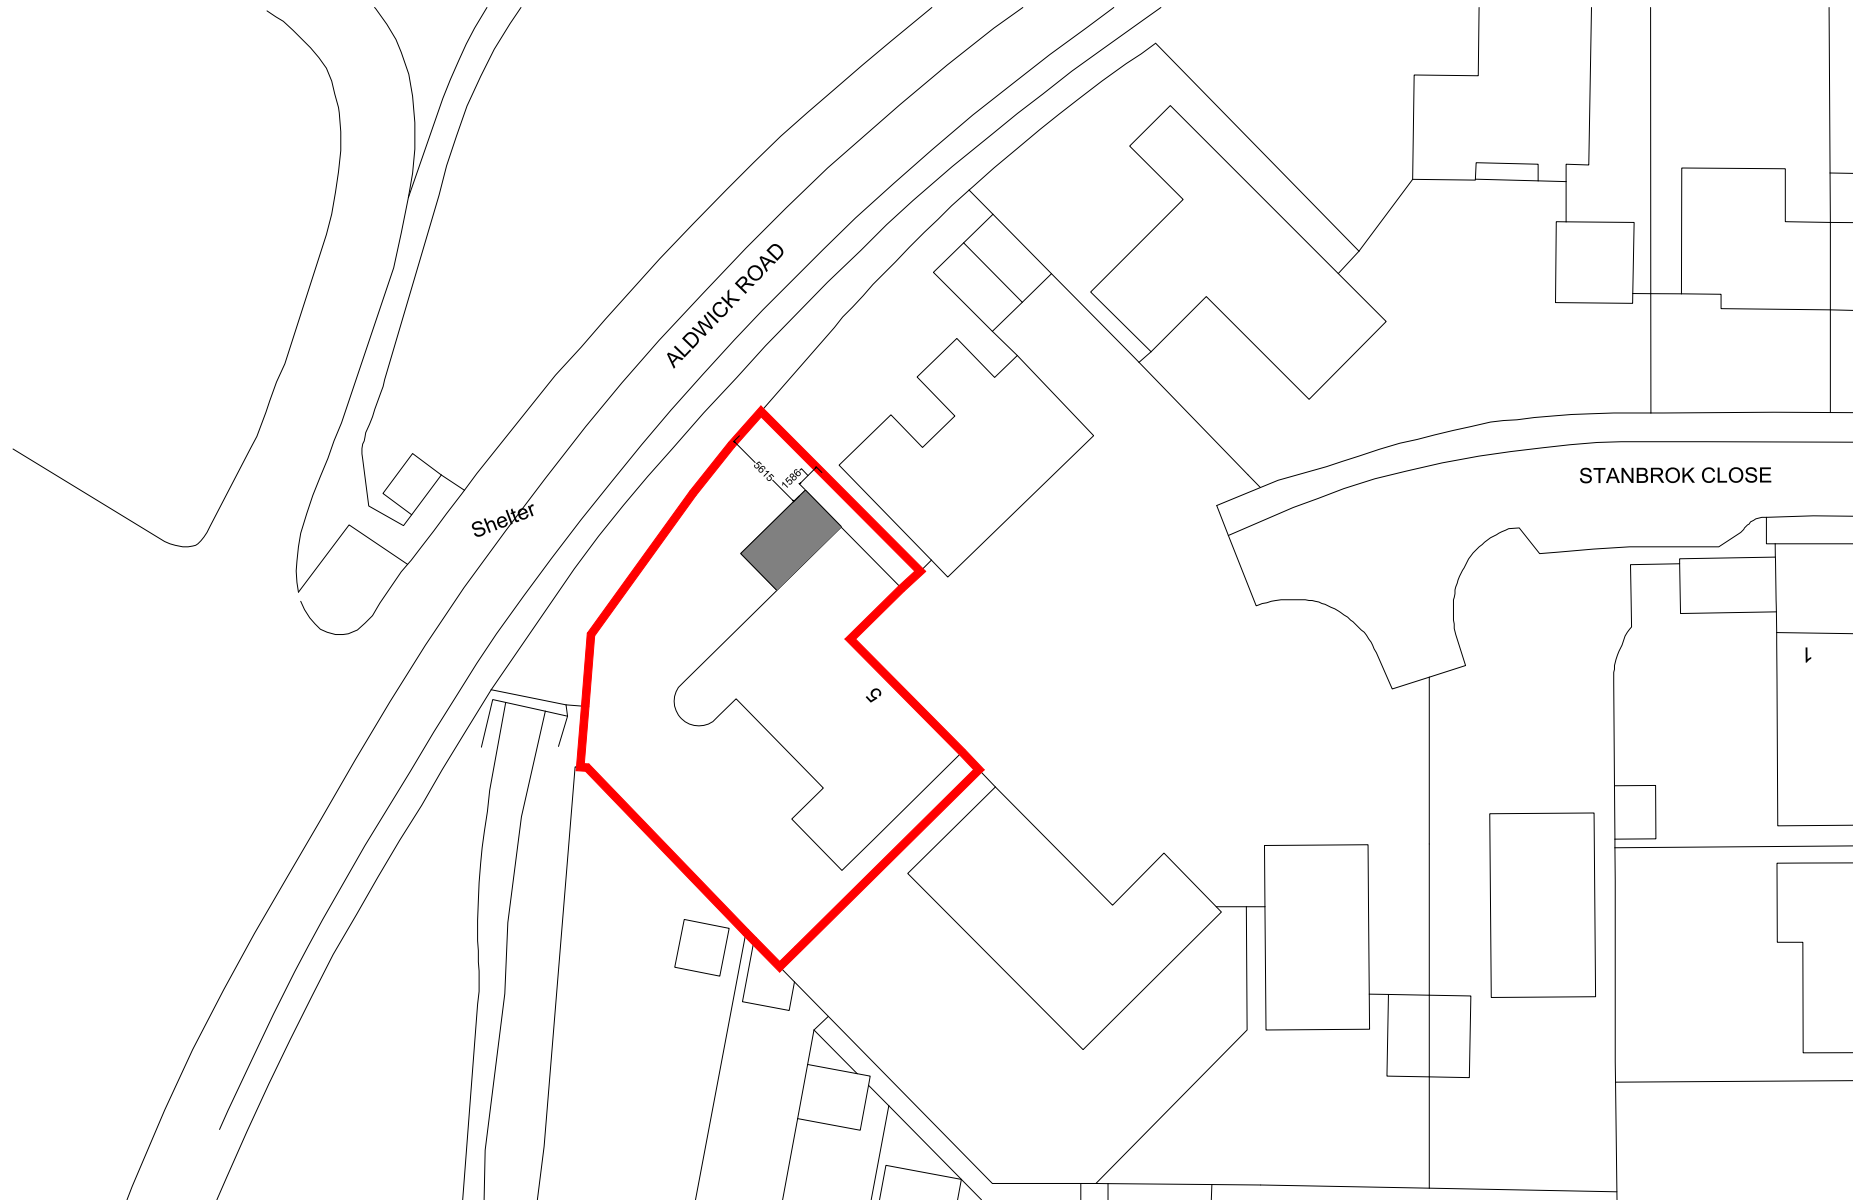


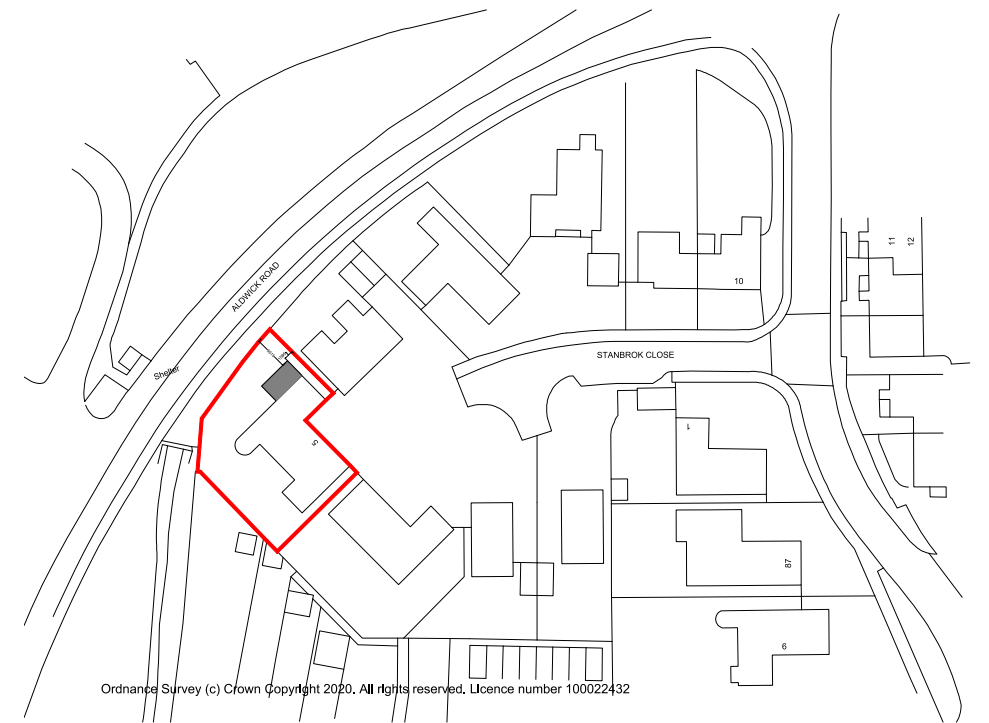

SITE BLOCK PLAN 1:500

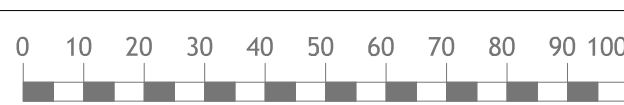

SITE LOCATION PLAN 1:1250

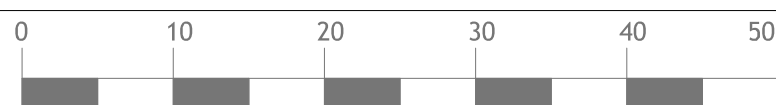

PROJECT TITLE

Proposed Development at
5 Stanbrok Close
Bognor Regis

DRAWING TITLE

Proposed Site & Location Plan

STATUS

Planning Application

SCALE

as noted @ A3

DATE

24/07/2020

DRAWN BY

JLB

DRAWING No

DA-340.05

No

REVISION