



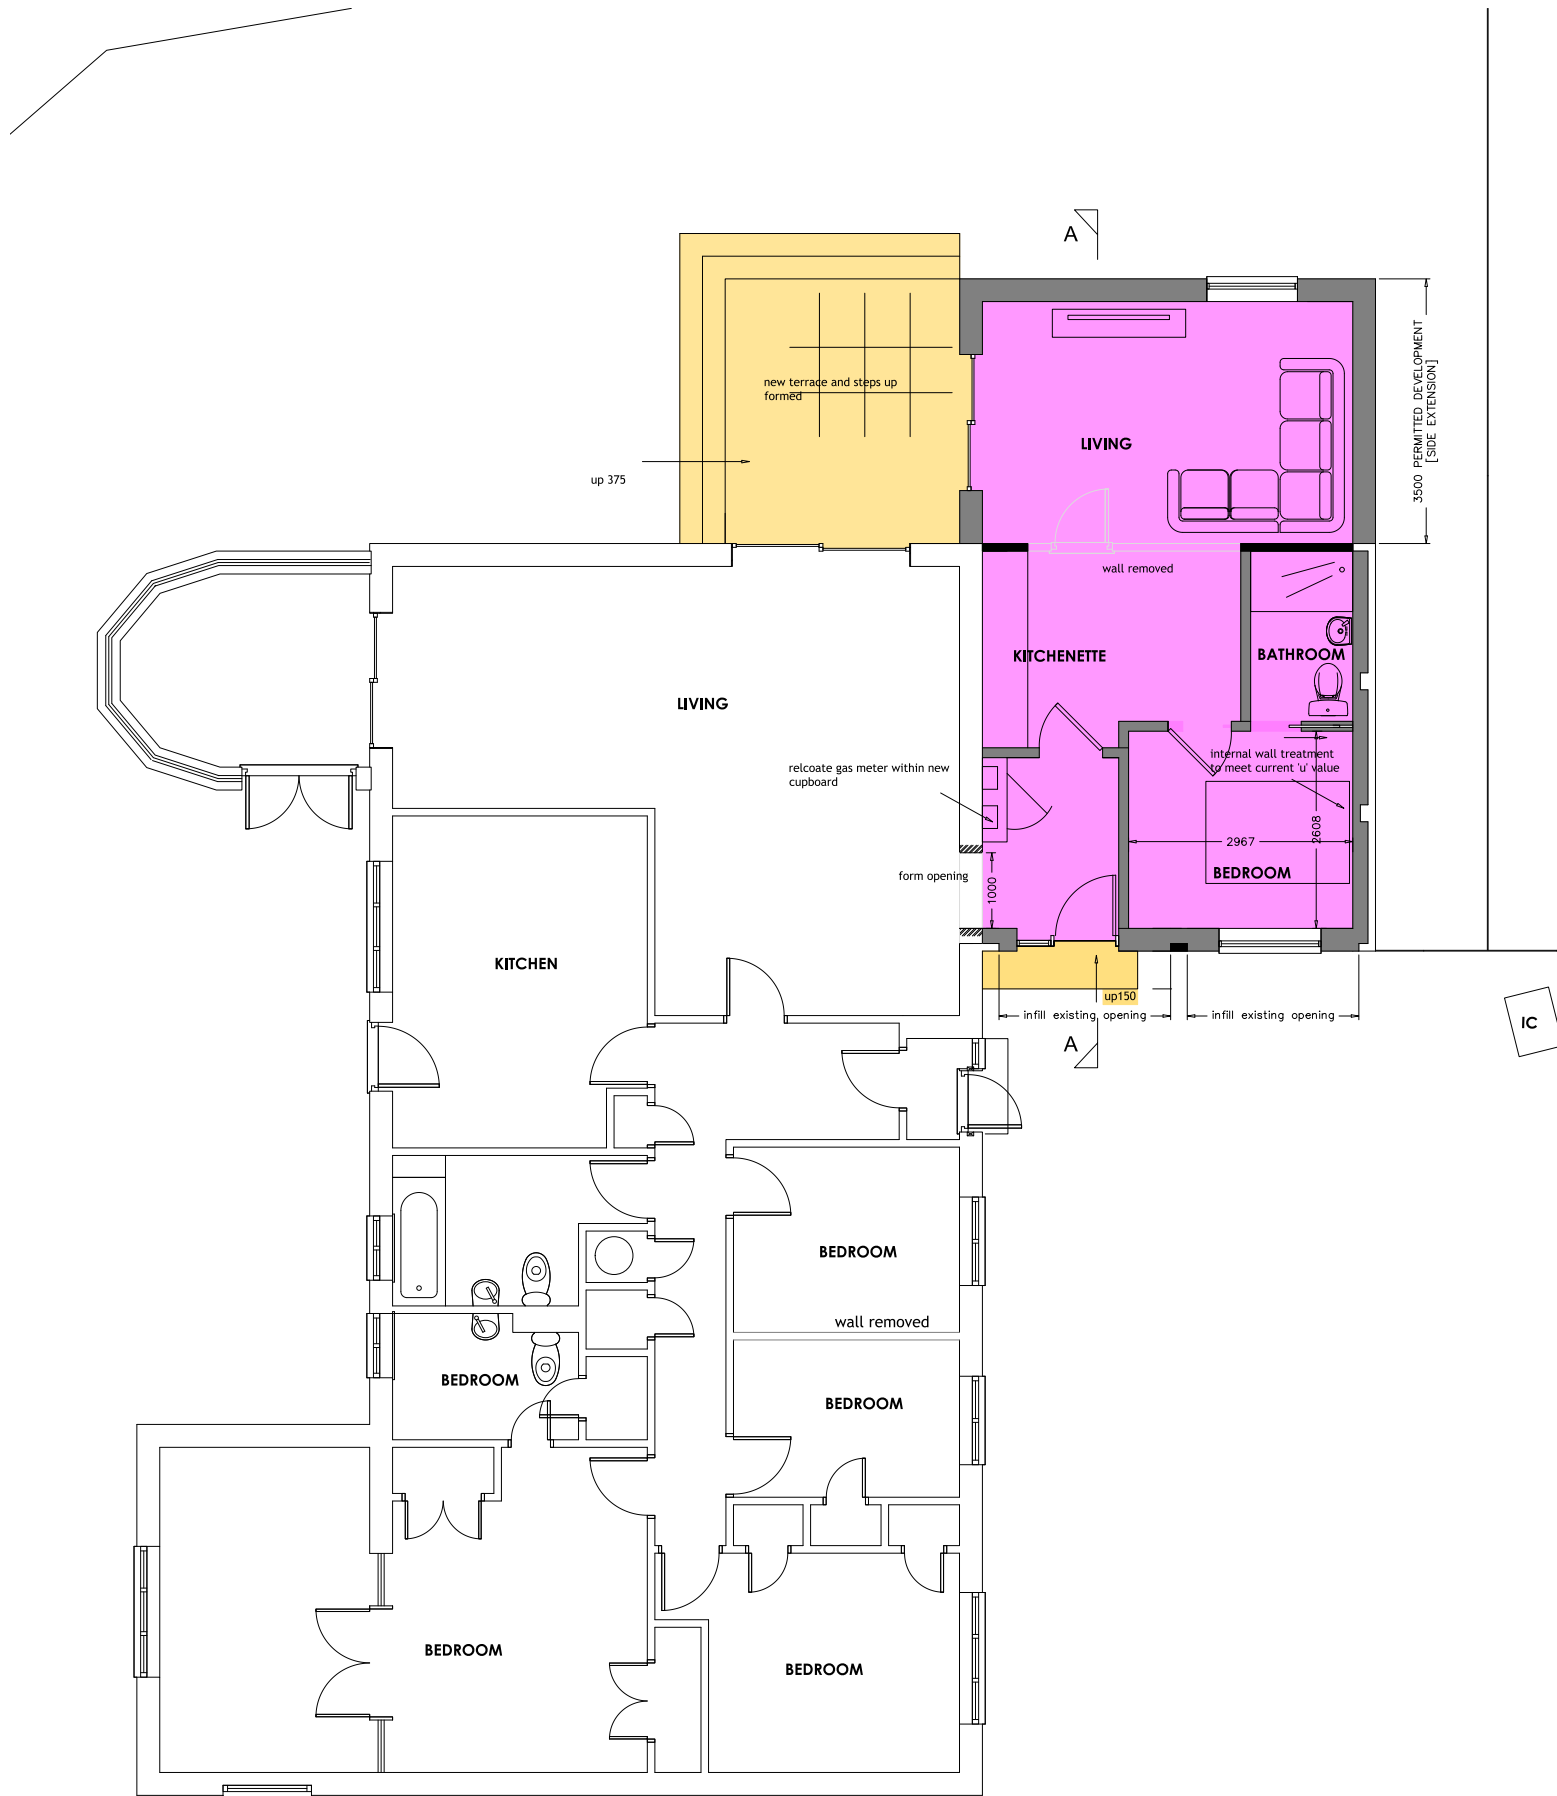

GROUND FLOOR PLAN

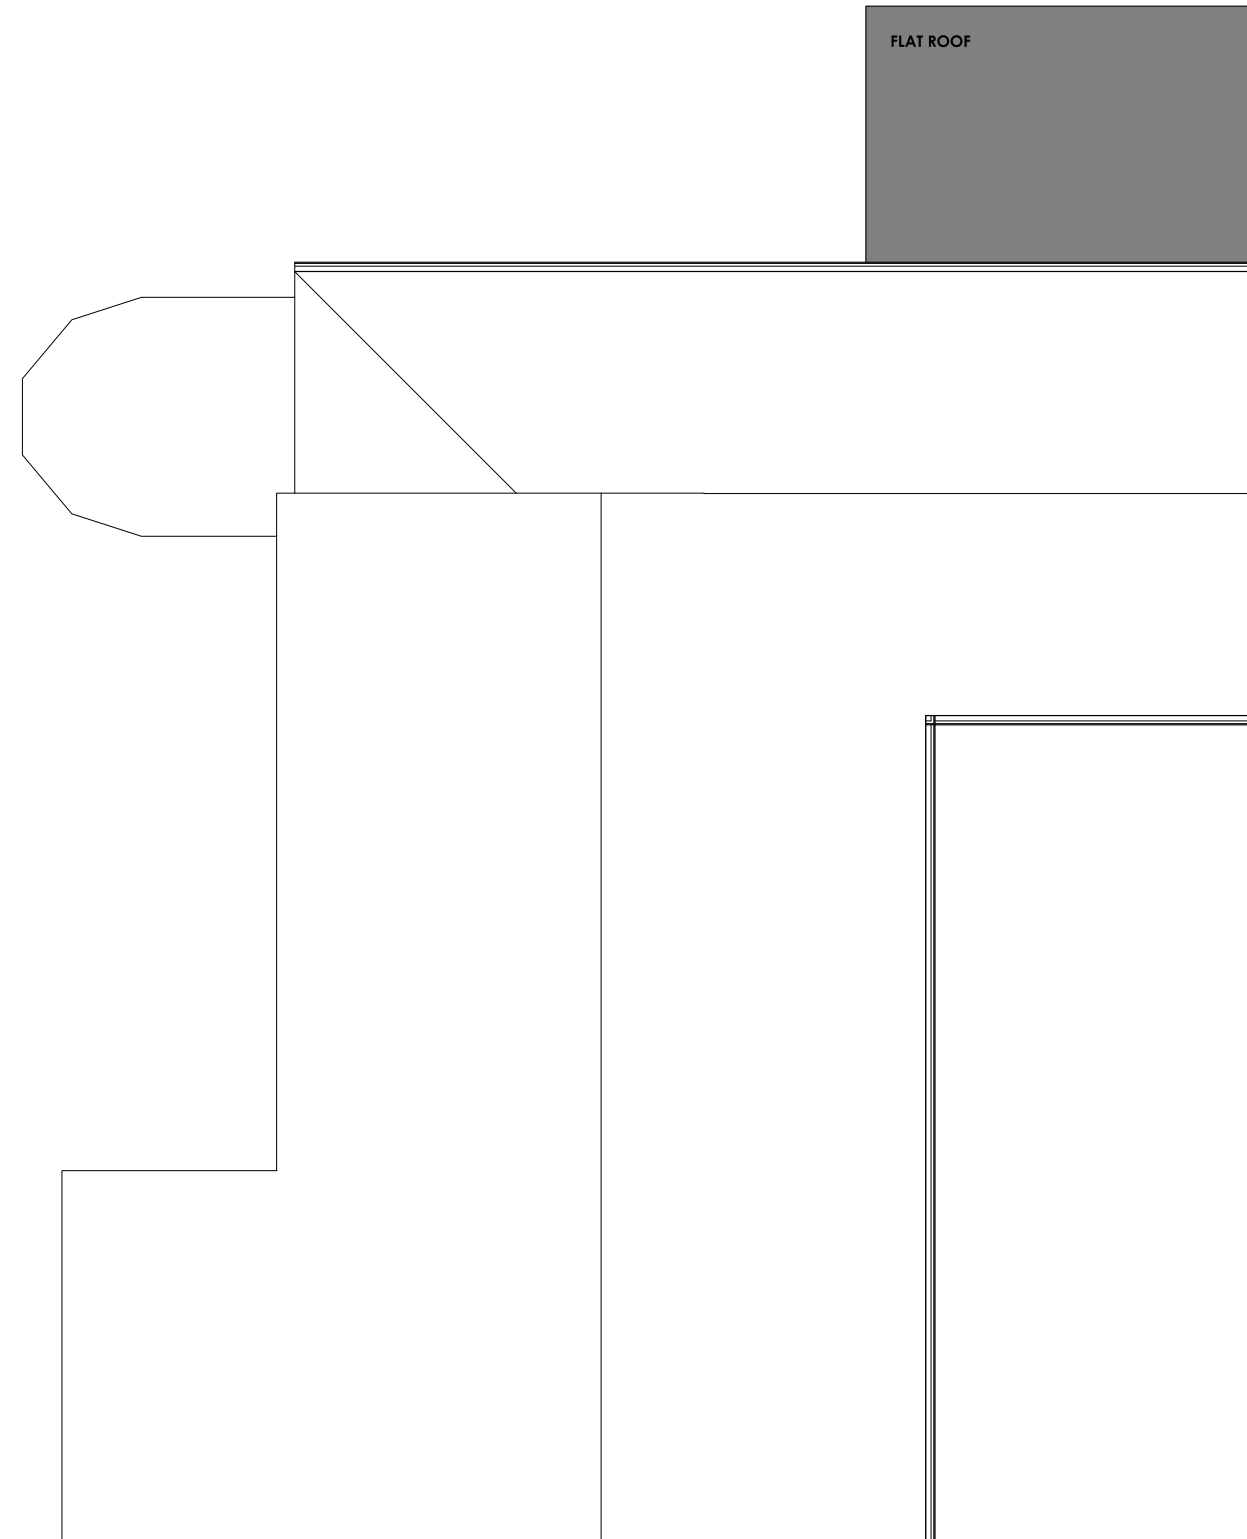

ROOF PLAN