


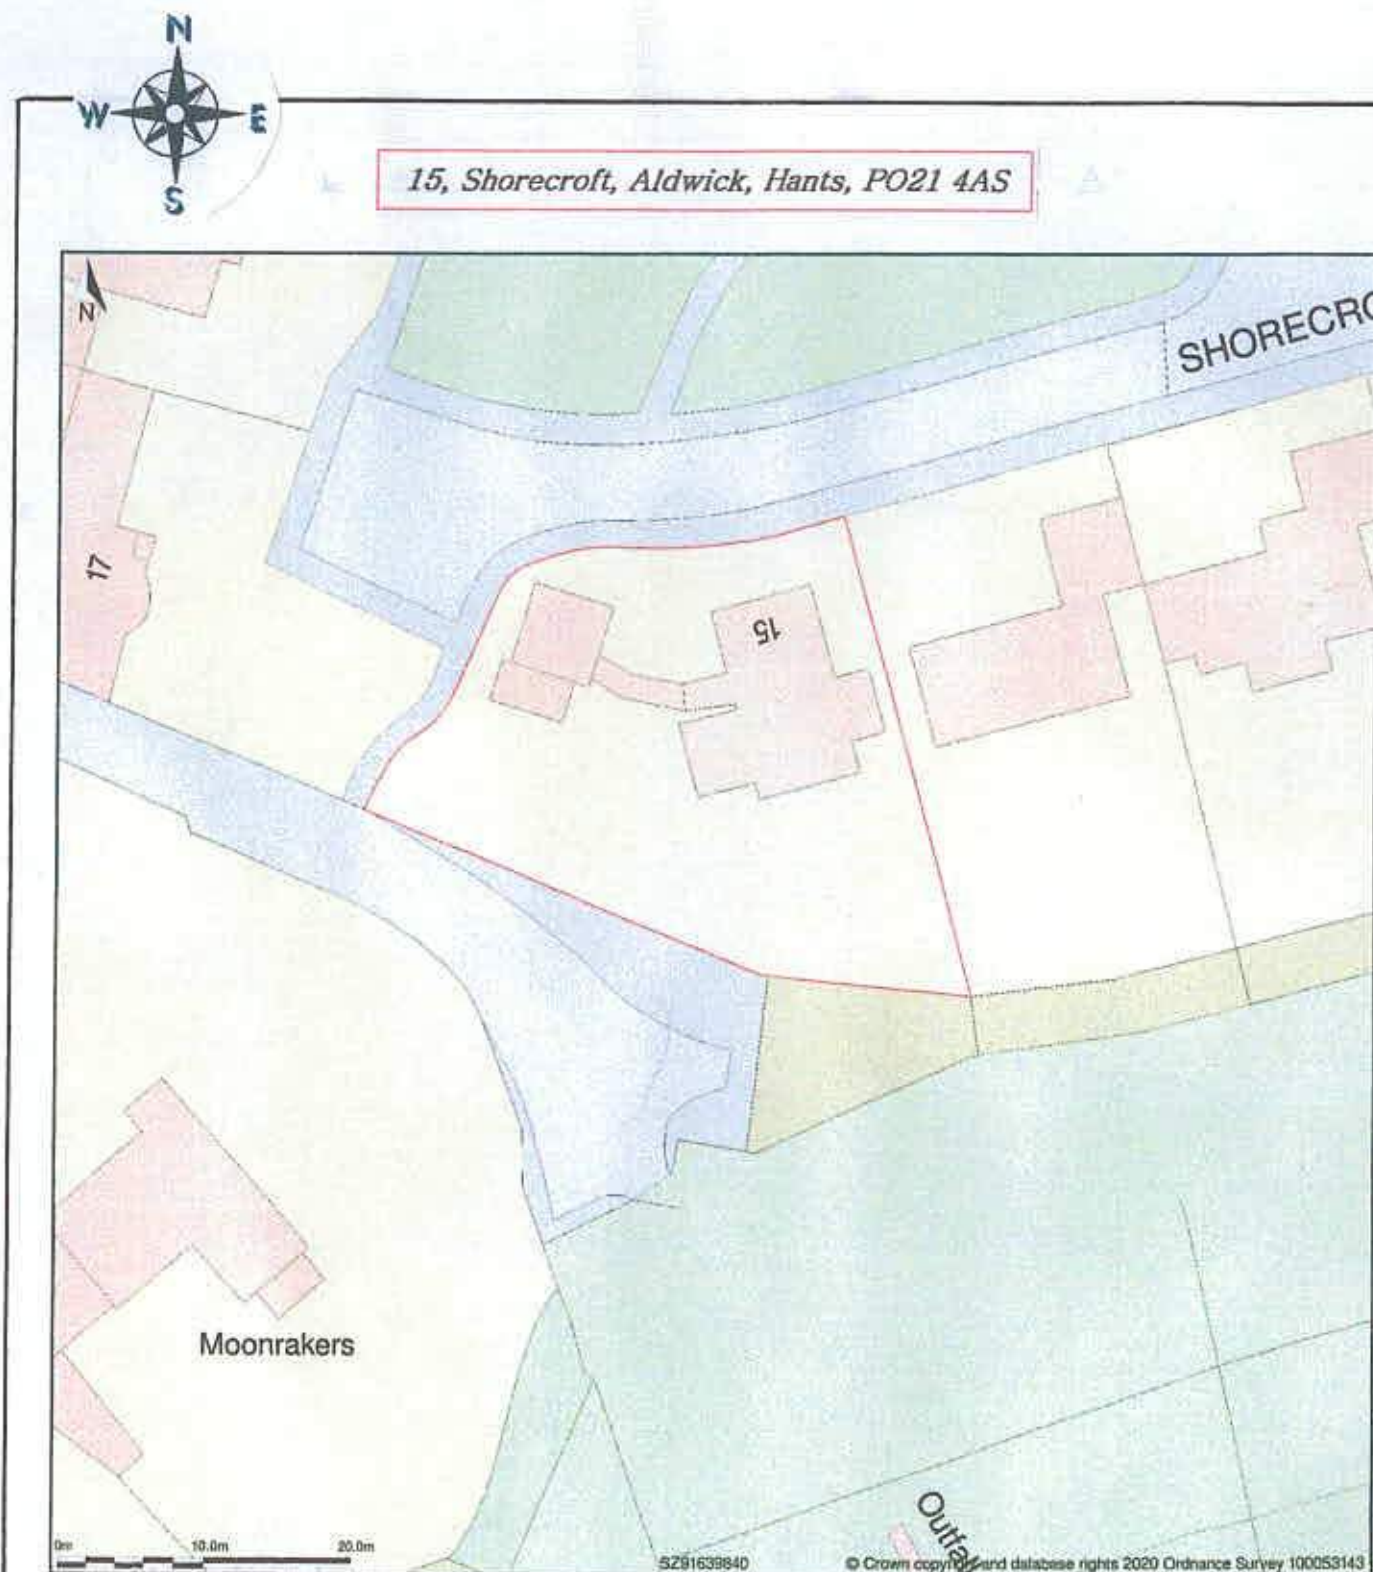

Block Plan shows area bounded by: 491591.6, 98359.28 491681.6, 98449.26 (at a scale of 1:500), OSGridRef: SZ91639840. The representation of a road, track or path is no evidence of a right of way. The representation of features as lines is no evidence of a property boundary.

Produced on 23rd Jan 2020 from the Ordnance Survey National Geographic Database and incorporating surveyed revision available at this date. Reproduction in whole or part is prohibited without the prior permission of Ordnance Survey. © Crown copyright 2020. Supplied by www.buyaplan.co.uk a licensed Ordnance Survey partner (100053143). Unique plan reference: #00487601-DC6ECB


Ordnance Survey and the OS Symbol are registered trademarks of Ordnance Survey, the national mapping agency of Great Britain. Buy A Plan logo, pdf design and the www.buyaplan.co.uk website are Copyright © Pass Inc Ltd 2020

Site Plan
1/500

Buy A Plan
UK's Fastest and Easiest Planning Site



15, Shorecroft, Aldwick, Hants, PO21 4AS

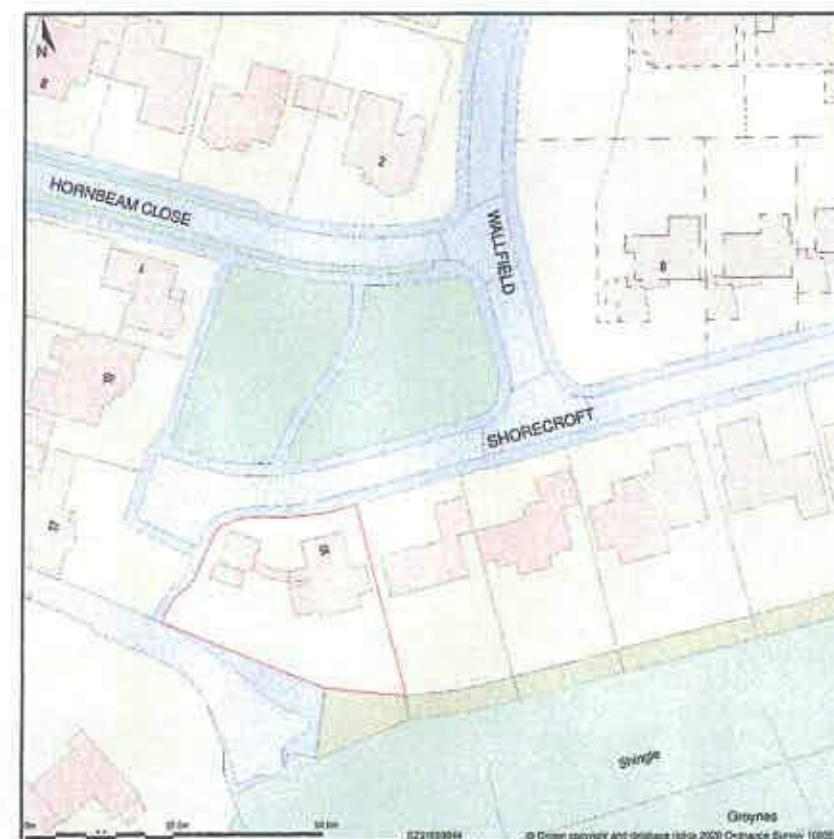

Site Plan shows area bounded by: 491591.6, 98359.28 491681.6, 98449.26 (at a scale of 1:1250), OSGridRef: SZ91639840. The representation of a road, track or path is no evidence of a right of way. The representation of features as lines is no evidence of a property boundary.

Produced on 23rd Jan 2020 from the Ordnance Survey National Geographic Database and incorporating surveyed revision available at this date. Reproduction in whole or part is prohibited without the prior permission of Ordnance Survey. © Crown copyright 2020. Supplied by www.buyaplan.co.uk a licensed Ordnance Survey partner (100053143). Unique plan reference: #00487602-DC881D

Ordnance Survey and the OS Symbol are registered trademarks of Ordnance Survey, the national mapping agency of Great Britain. Buy A Plan logo, pdf design and the www.buyaplan.co.uk website are Copyright © Pass Inc Ltd 2020

Location Plan
1/1250

Plan 1
Location & Site Plans
15 Shorecroft – Aldwick