




1e 1 : 50

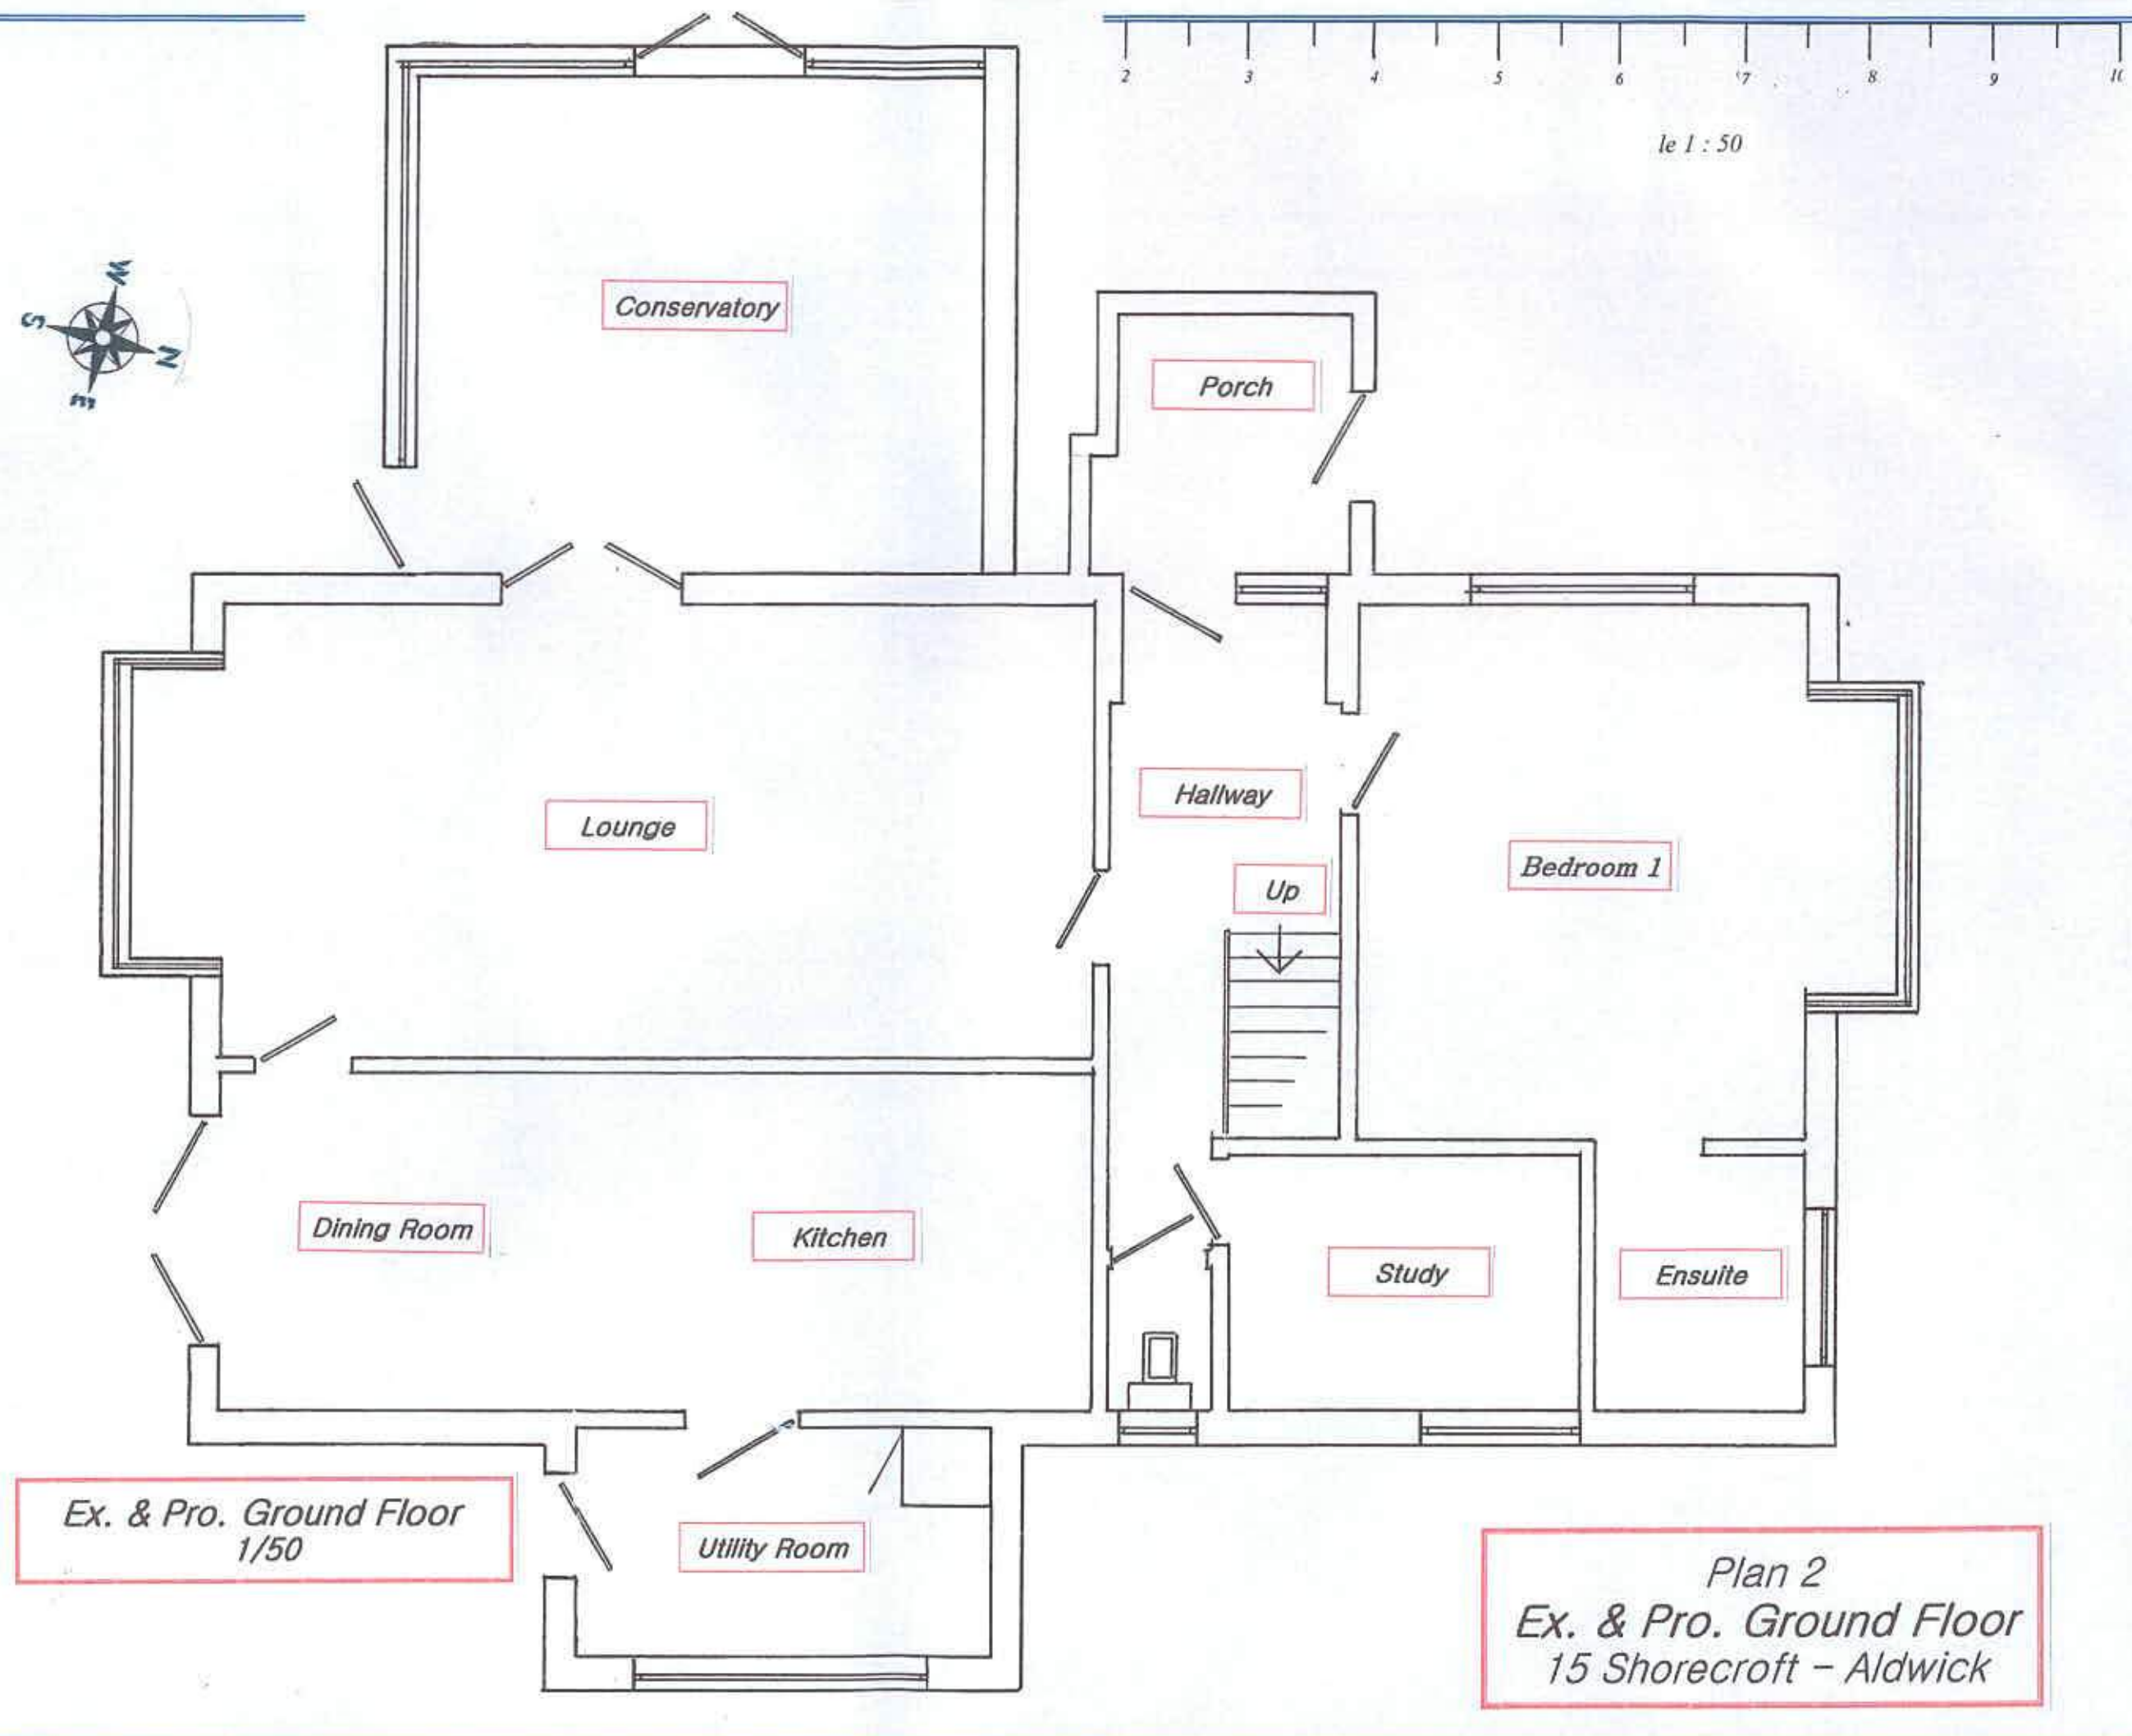

Ex. & Pro. Ground Floor
1/50

Plan 2
Ex. & Pro. Ground Floor
15 Shorecroft - Aldwick