




1e 1 : 50

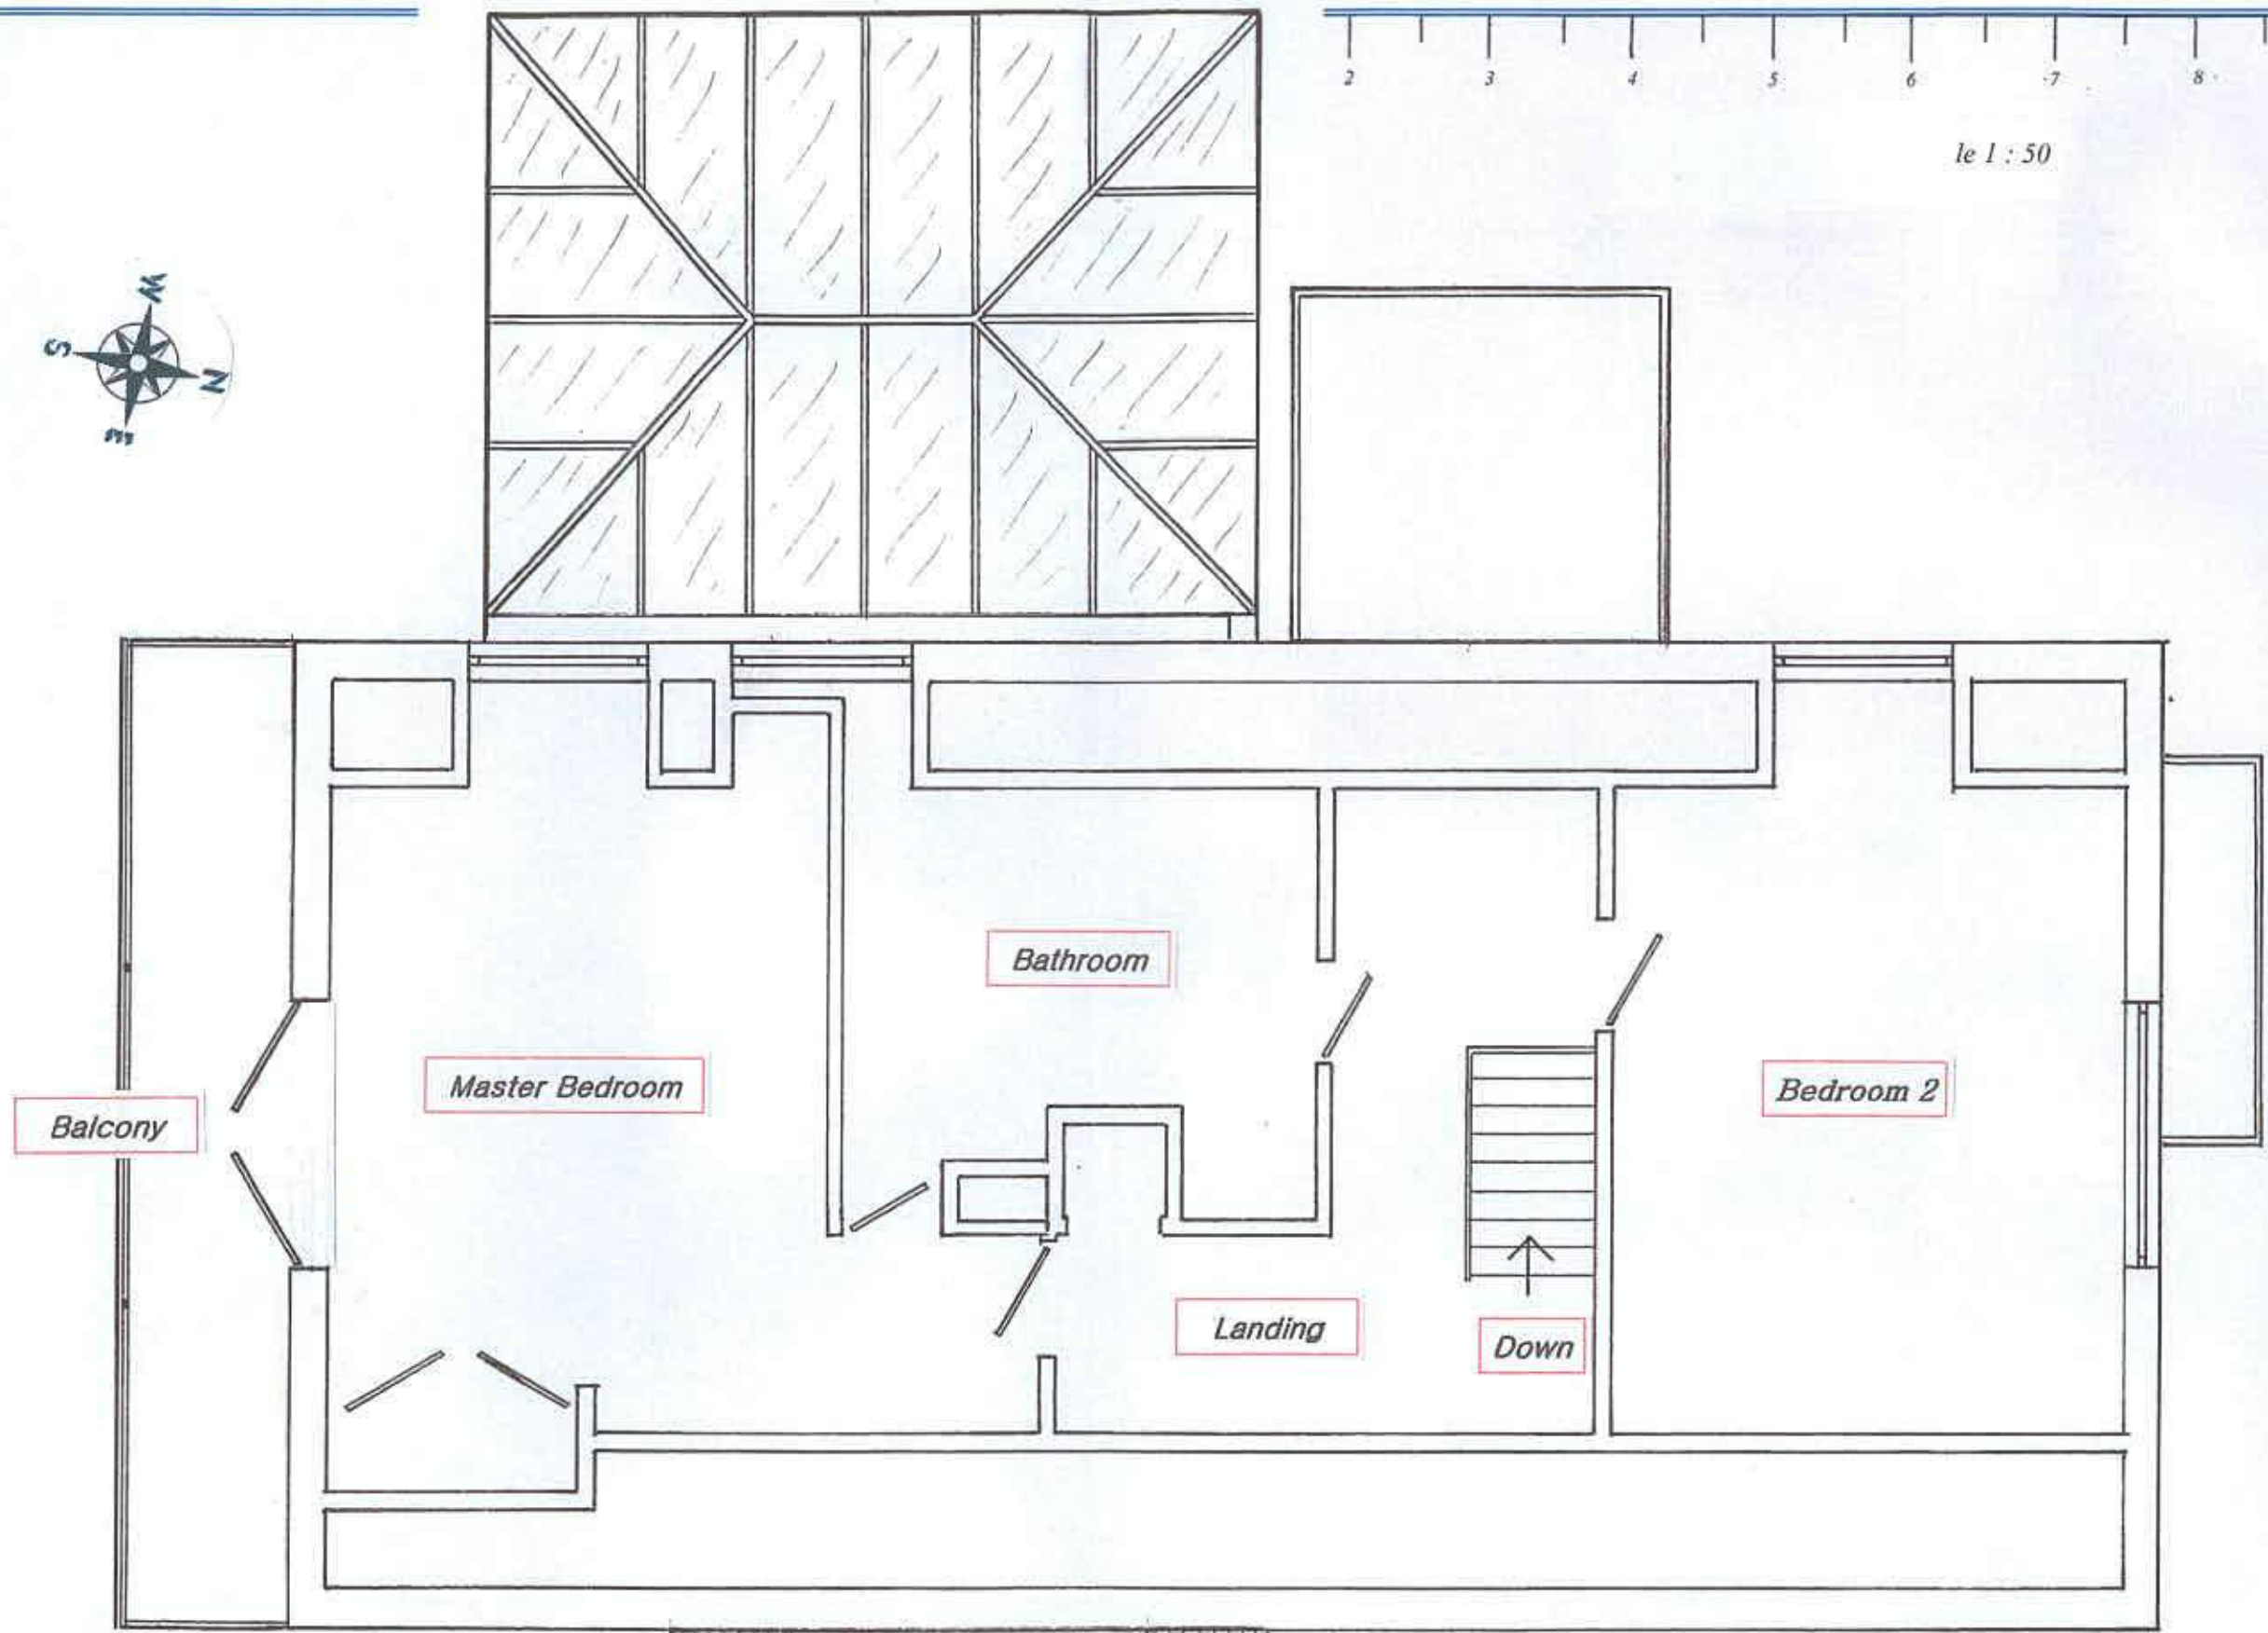

Proposed First Floor
1/50

Plan 4
Proposed First Floor
15 Shorecroft – Aldwick

