


1e 1 : 50

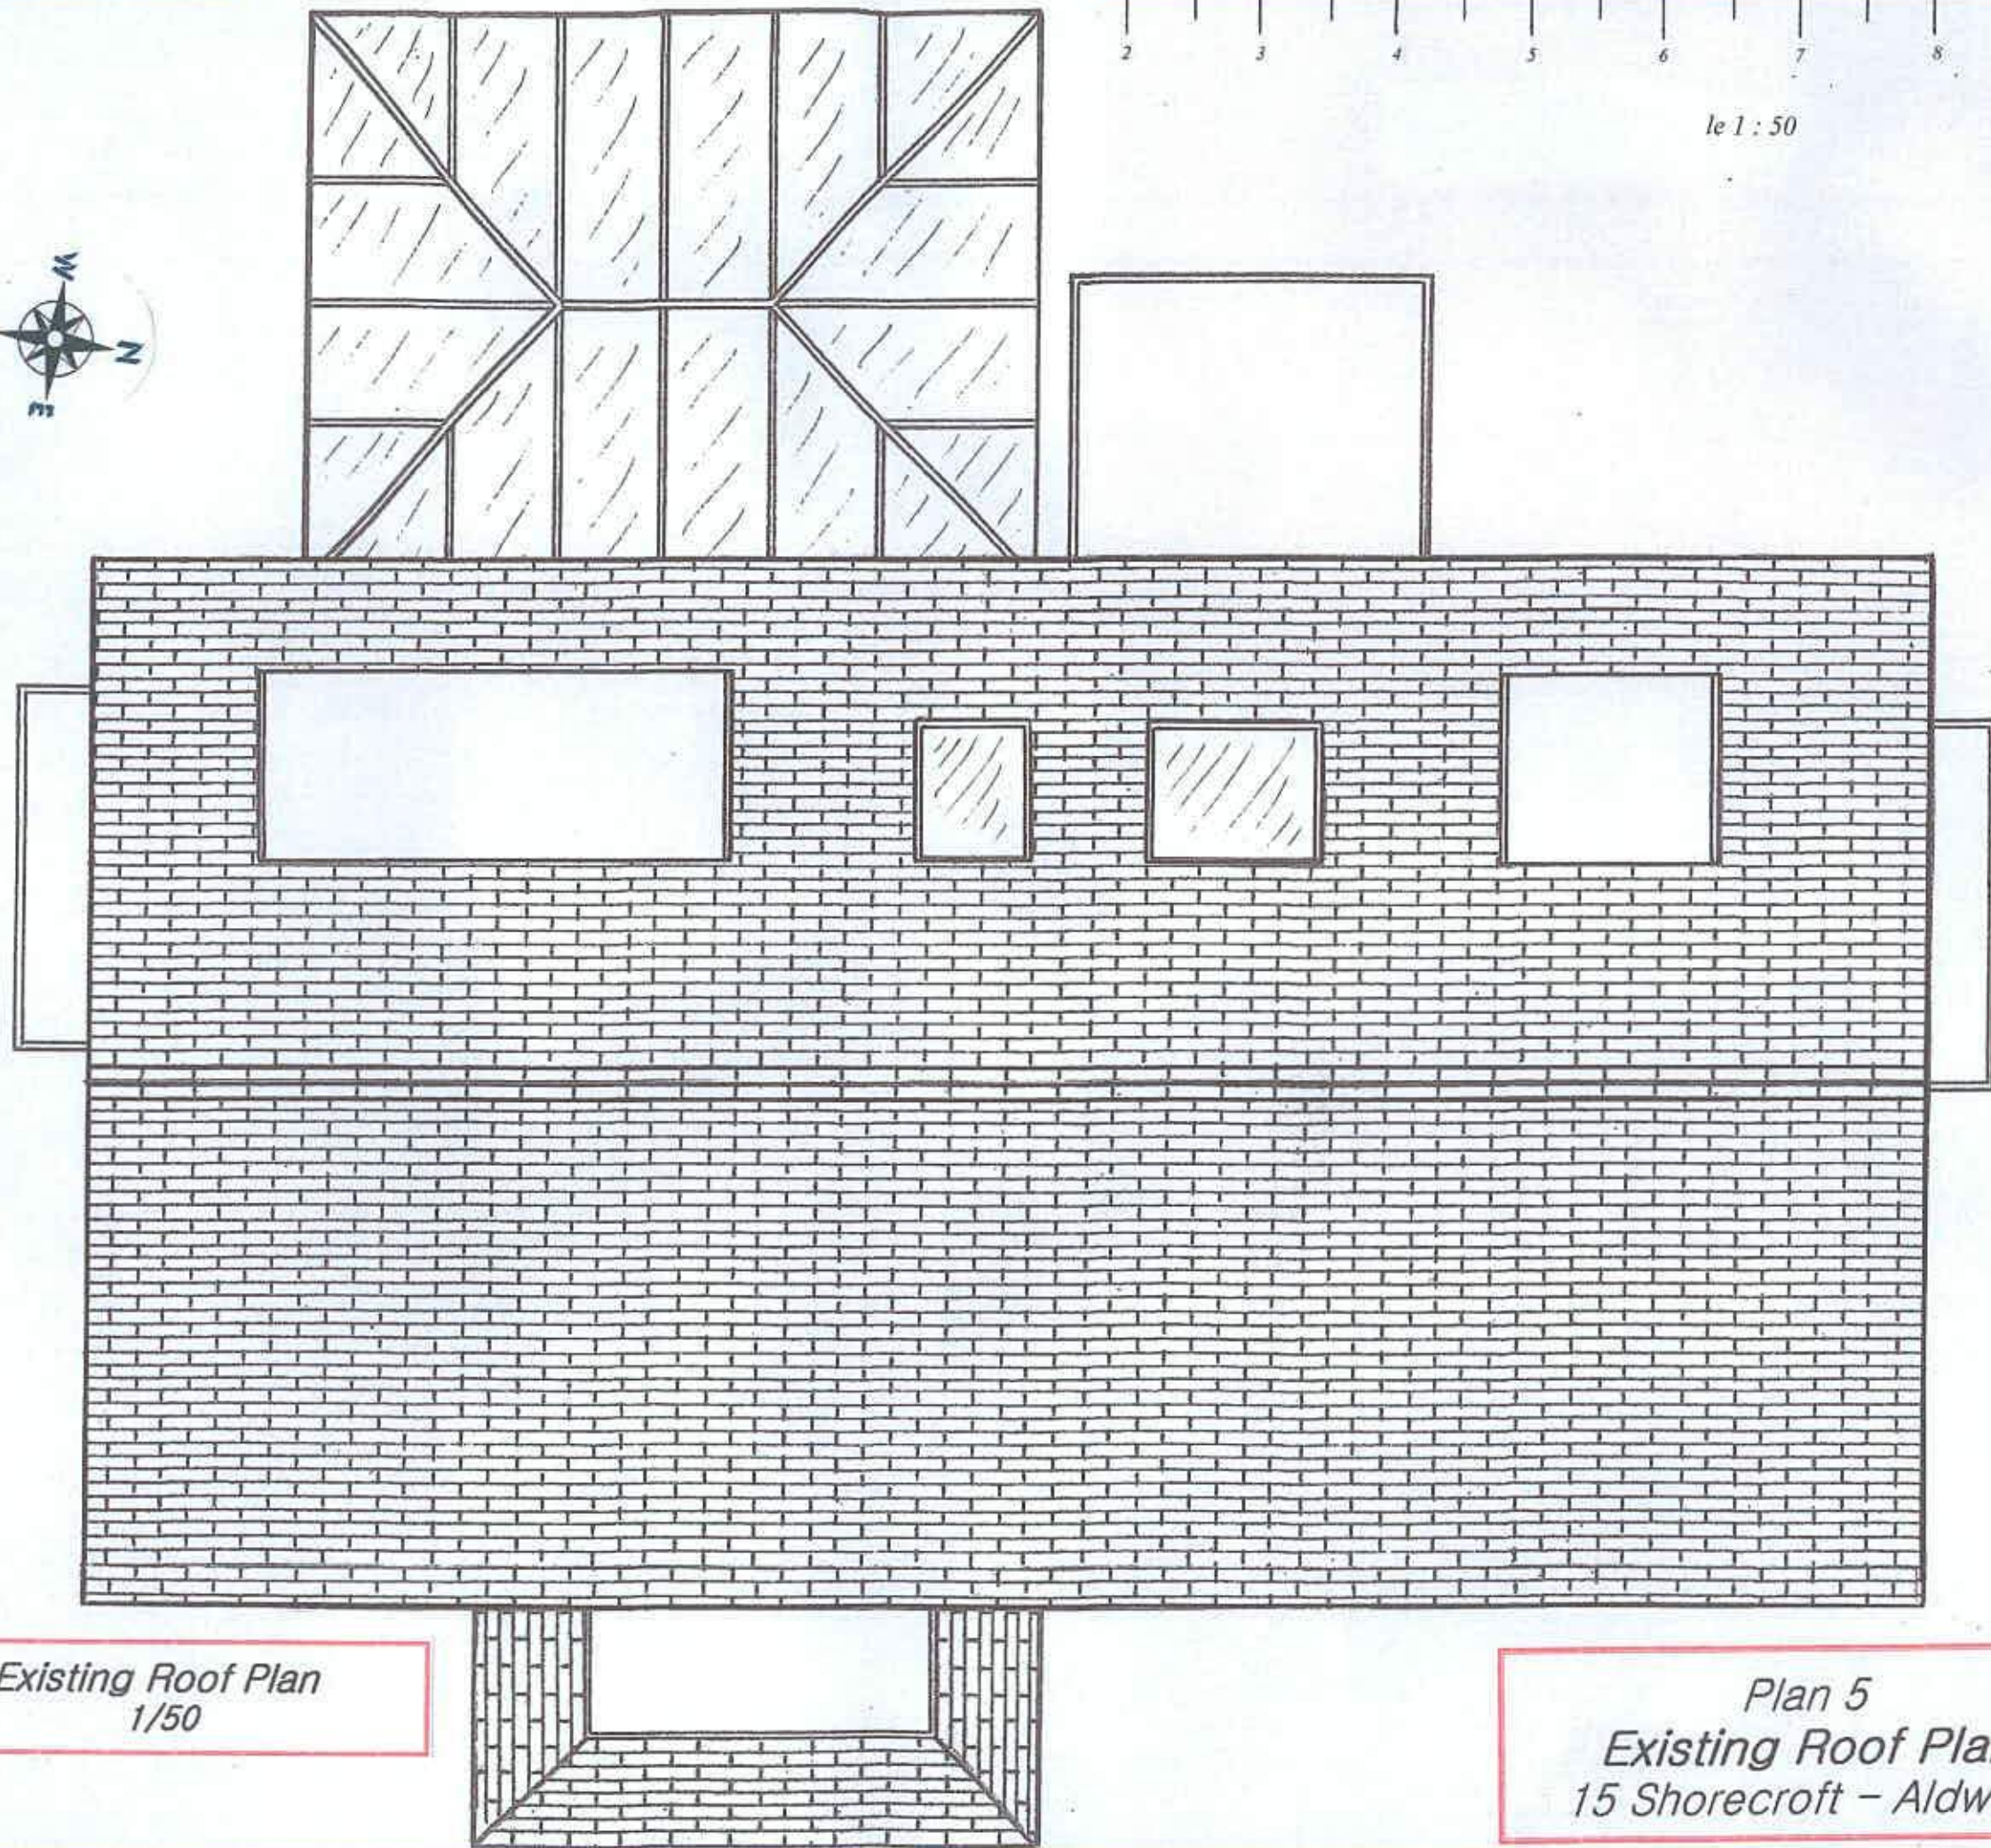

Existing Roof Plan
1/50

Plan 5
Existing Roof Plan
15 Shorecroft - Aldwick