
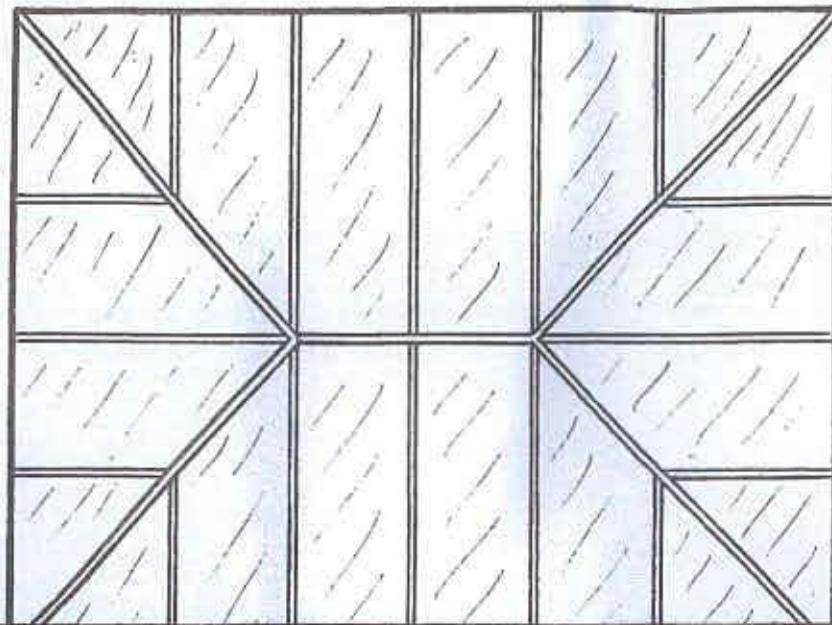
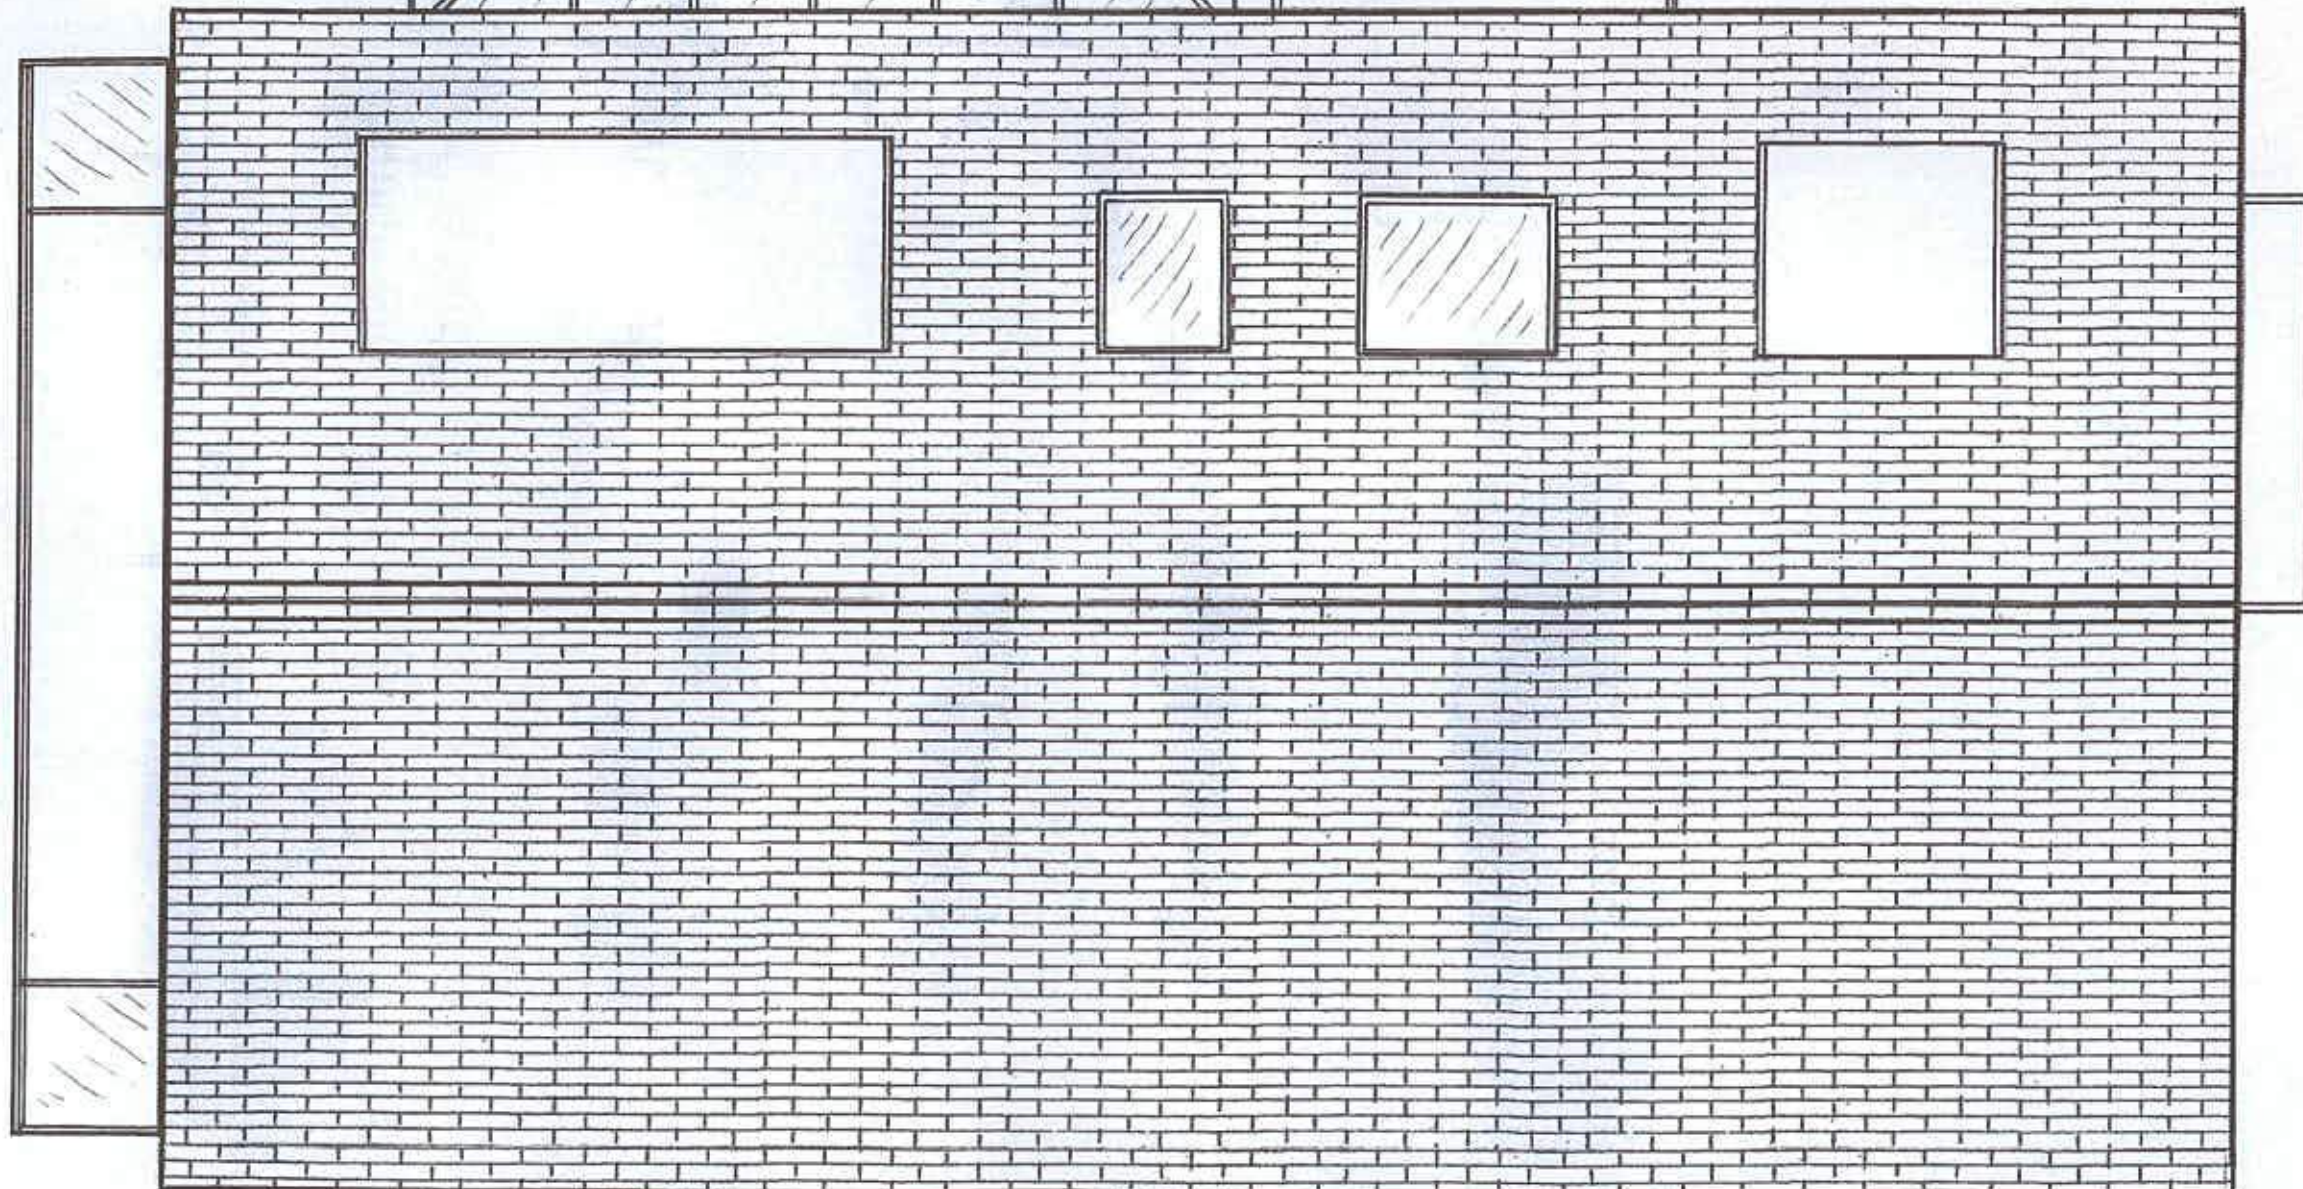


le 1 : 50

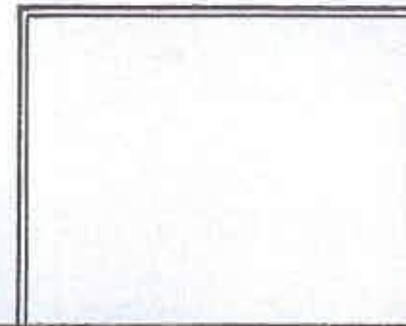

Plan 6
Proposed Roof Plan
15 Shorecroft – Aldwick