



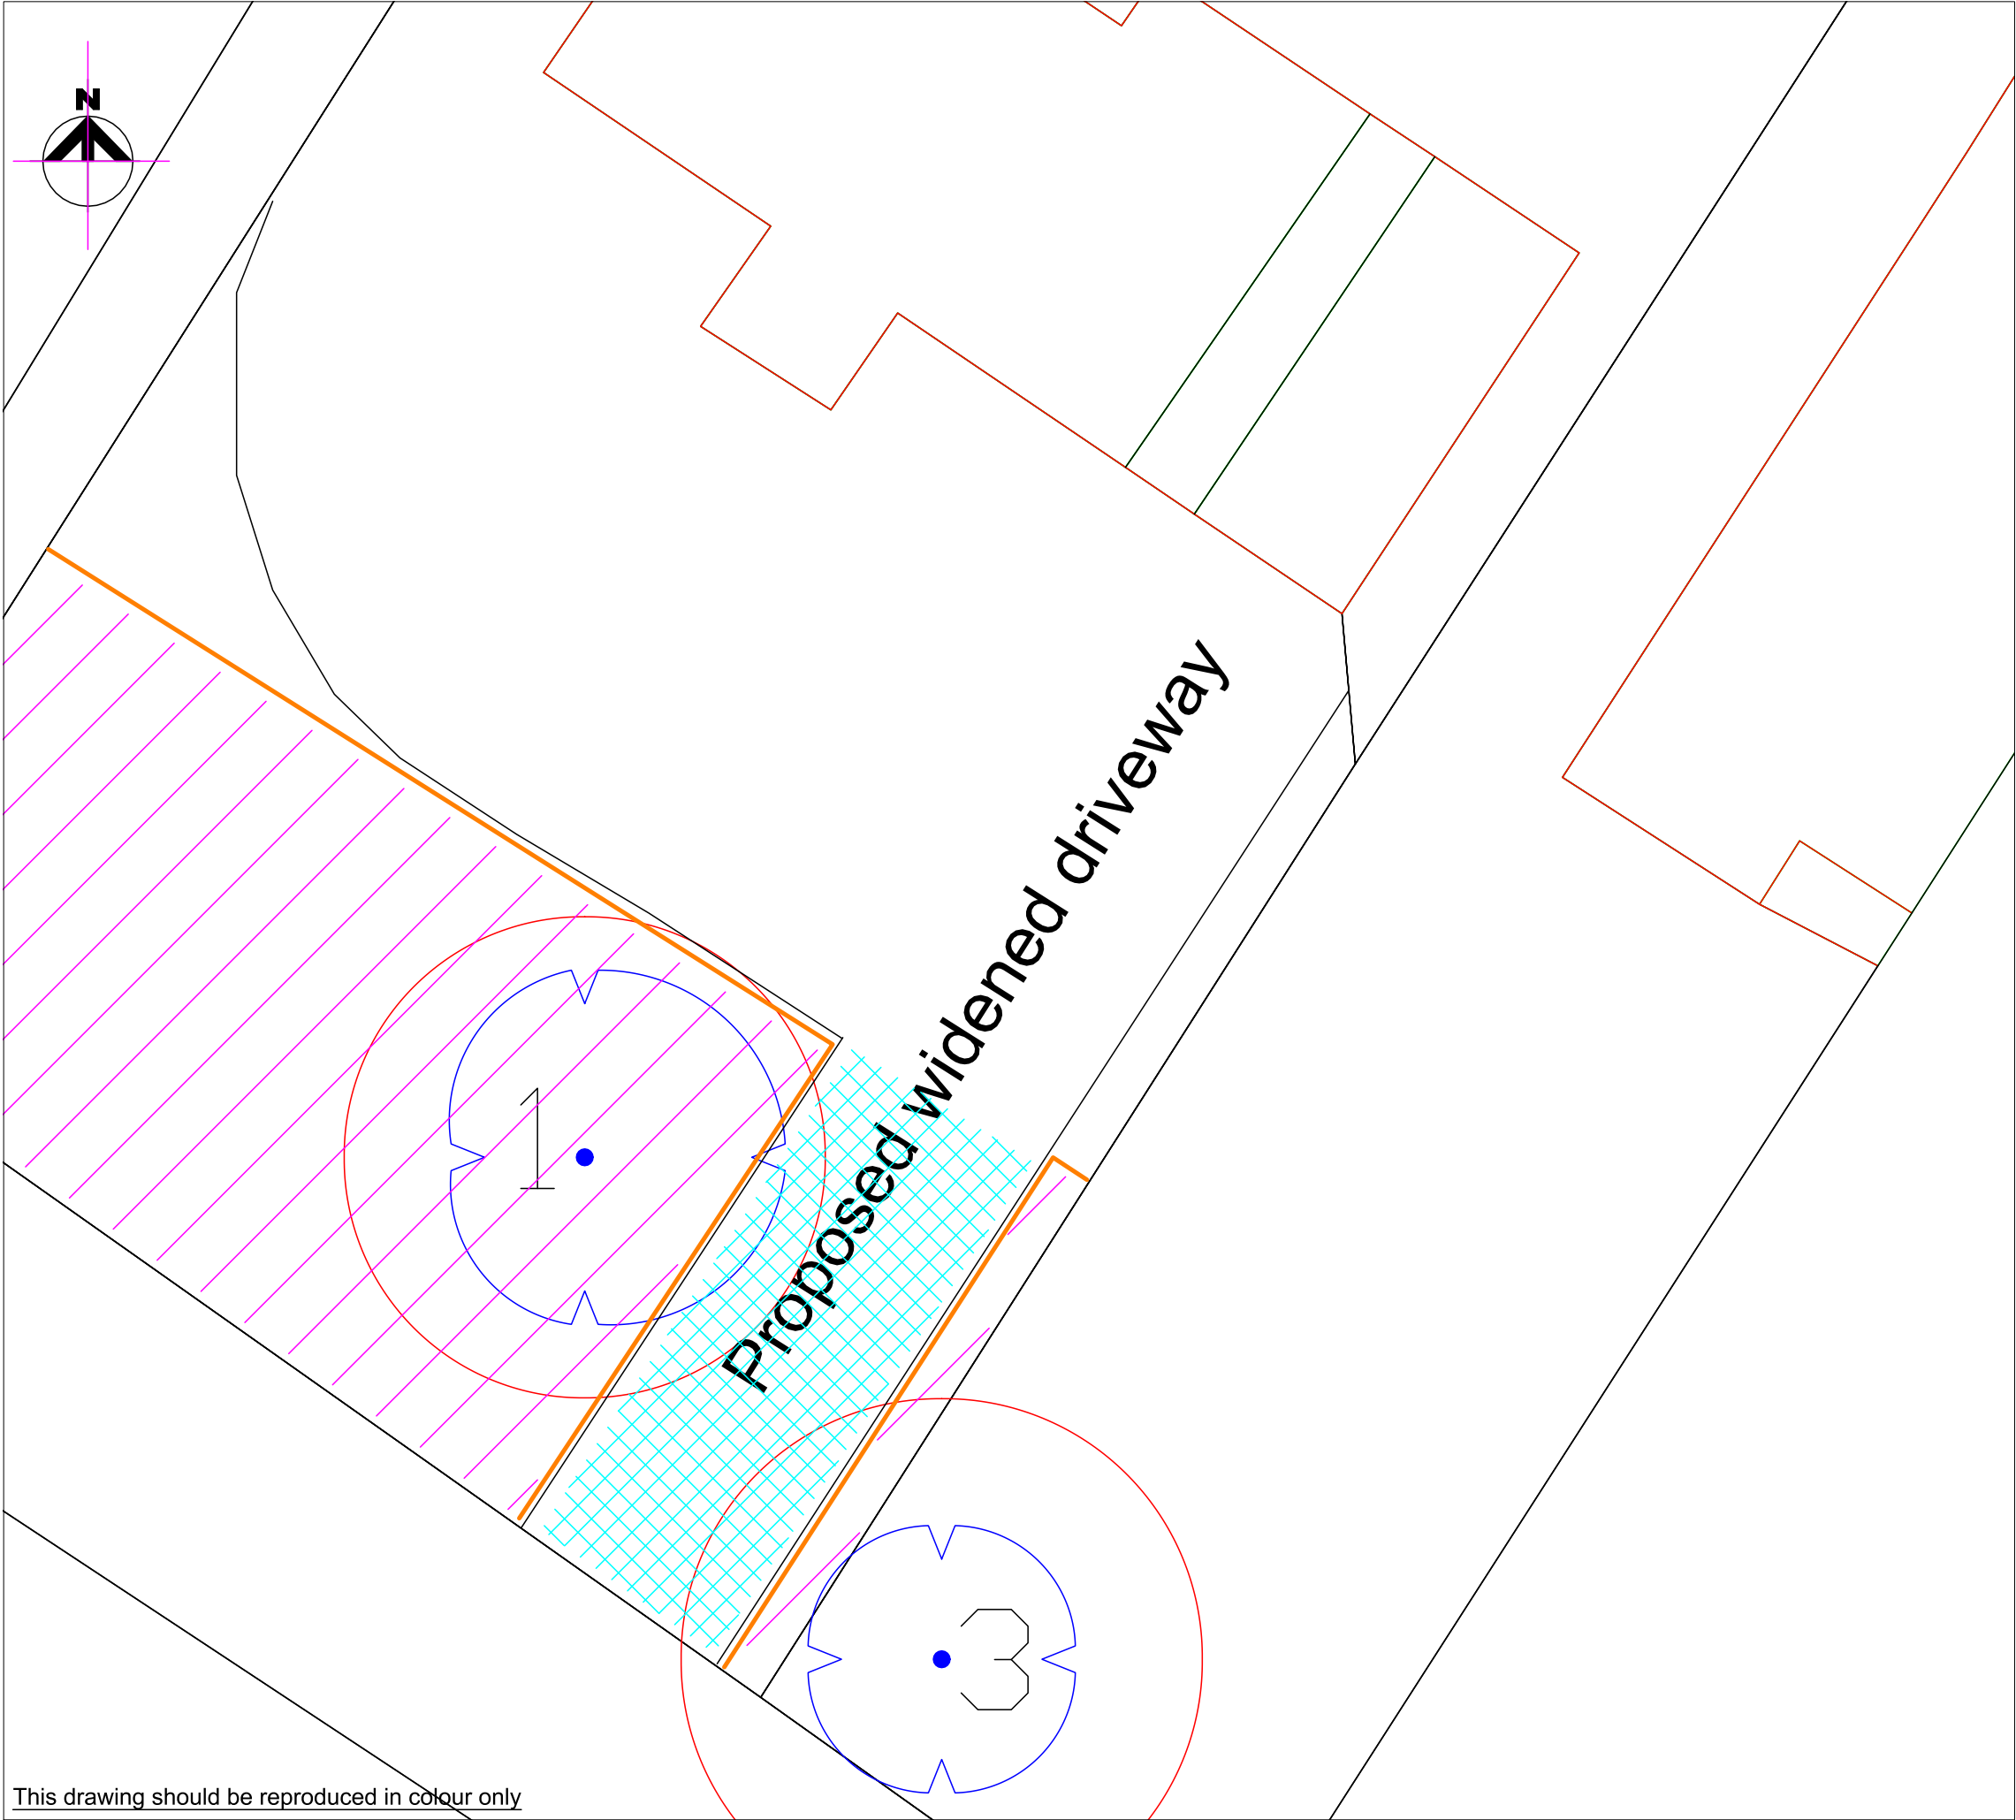

This drawing should be reproduced in colour only

-  Category B - Trees of moderate quality with an estimated remaining life expectancy of at least 20 years
-  Root Protection Area (RPA)
-  Tree Protection Fencing (TPF)
-  Precautionary Area (PA)
-  Construction Exclusion Zone (CEZ)

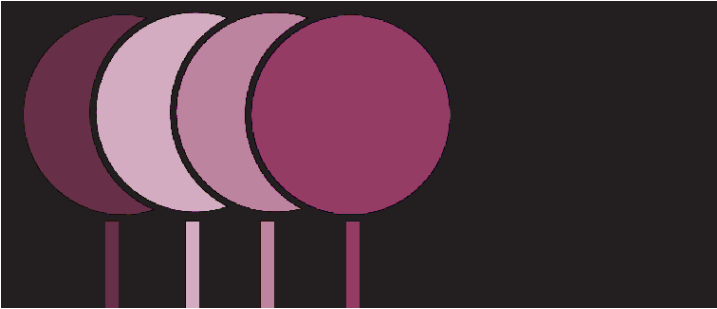

The Studio, 1 Spring Gardens, Glynde, Nr Lewes, East Sussex, BN8 6SA
Lewes - 01273 858 826 Mobile - 07377 393 897
www.nicholasjonesconsultants.co.uk - e-mail info@nicholasjonesconsultants.co.uk

Client's Name
Stephen Wood

Job Title
**19 Kingsway, Aldwick, West Sussex
PO21 4DQ**

Drawing Title
Tree Protection Plan

Scale
1:100 A3

Drawn
NDJ

Date
08.11.2019

Drg No
NJCL 576 B

Status
INFORMATION